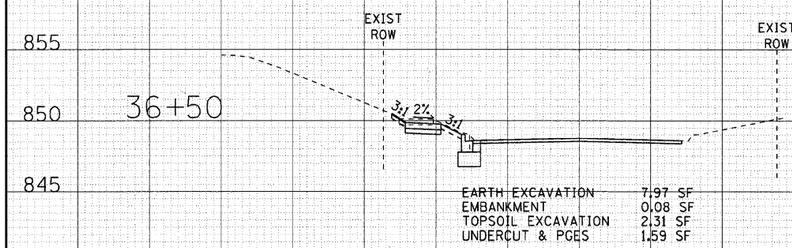

EARTH EXCAVATION	7.97 SF
EMBANKMENT	0.08 SF
TOPSOIL EXCAVATION	2.31 SF
UNDERCUT & PGES	1.59 SF

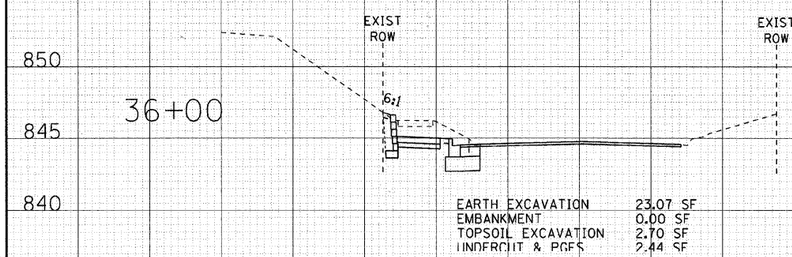

EARTH EXCAVATION	23.07 SF
EMBANKMENT	0.00 SF
TOPSOIL EXCAVATION	2.70 SF
UNDERCUT & PGES	2.44 SF

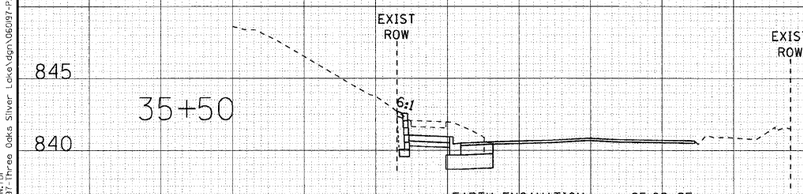

EARTH EXCAVATION	25.09 SF
EMBANKMENT	0.00 SF
TOPSOIL EXCAVATION	2.81 SF
UNDERCUT & PGES	3.30 SF

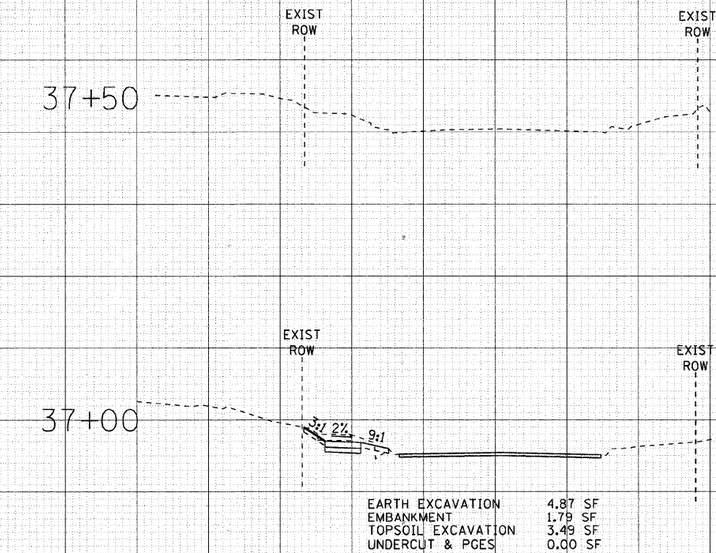

EARTH EXCAVATION	4.87 SF
EMBANKMENT	1.79 SF
TOPSOIL EXCAVATION	3.49 SF
UNDERCUT & PGES	0.00 SF

COPYRIGHT © 2009 BY BAXTER & WOODMAN, INC.
STATE OF ILLINOIS - PROFESSIONAL DESIGN FIRM
LICENSE NO. - 184-001221 - EXPIRES 4/30/2011
ILLINOIS - 184.007760 - EXPIRES 4/30/2011

...\dgn\dgnlvar\PDF22x34.plt
...\Photostitch\Base\Aerial.tif
...\Cross Sections\CS09-Three Oaks Silver Lake\dgn\060917-P2-XS-ThreeOaksSubH.dgn
11/5/2009 10:42:17 AM

DESIGNED	MWP/DSH	REVISED	03-01-10 PER IDOT
DRAWN	MAC	REVISED	-
CHECKED	RWL	REVISED	-
DATE	03-01-10	REVISED	-

VILLAGE OF CARY, ILLINOIS
THREE OAKS ROAD AND SILVER LAKE ROAD
ARRA INTERSECTION IMPROVEMENTS

CROSS SECTIONS
THREE OAKS ROAD

SCALE: H: 1"=10' V: 1"=5' | STA. 35+50 | TO STA. 37+50

F.A.U. RTE.	SECTION	COUNTY	TOTAL SHEETS	SHEET NO.
*	09-00058-00-CH	McHENRY	53	49
	C-91-511-10	CONTRACT NO. 63381		
FED. ROAD DIST. NO.	ILLINOIS	FED. AID PROJECT ARA-9003(635)		

* F.A.U. 4051 THREE OAKS ROAD * F.A.U. 4052 SILVER LAKE ROAD