FINAL SURVEY	SURVEYED	BY	
NOTE BOOK	PLOTTED		
	TEMPLATE		
NO.	AREAS		
	AREAS CHECKED		DATE

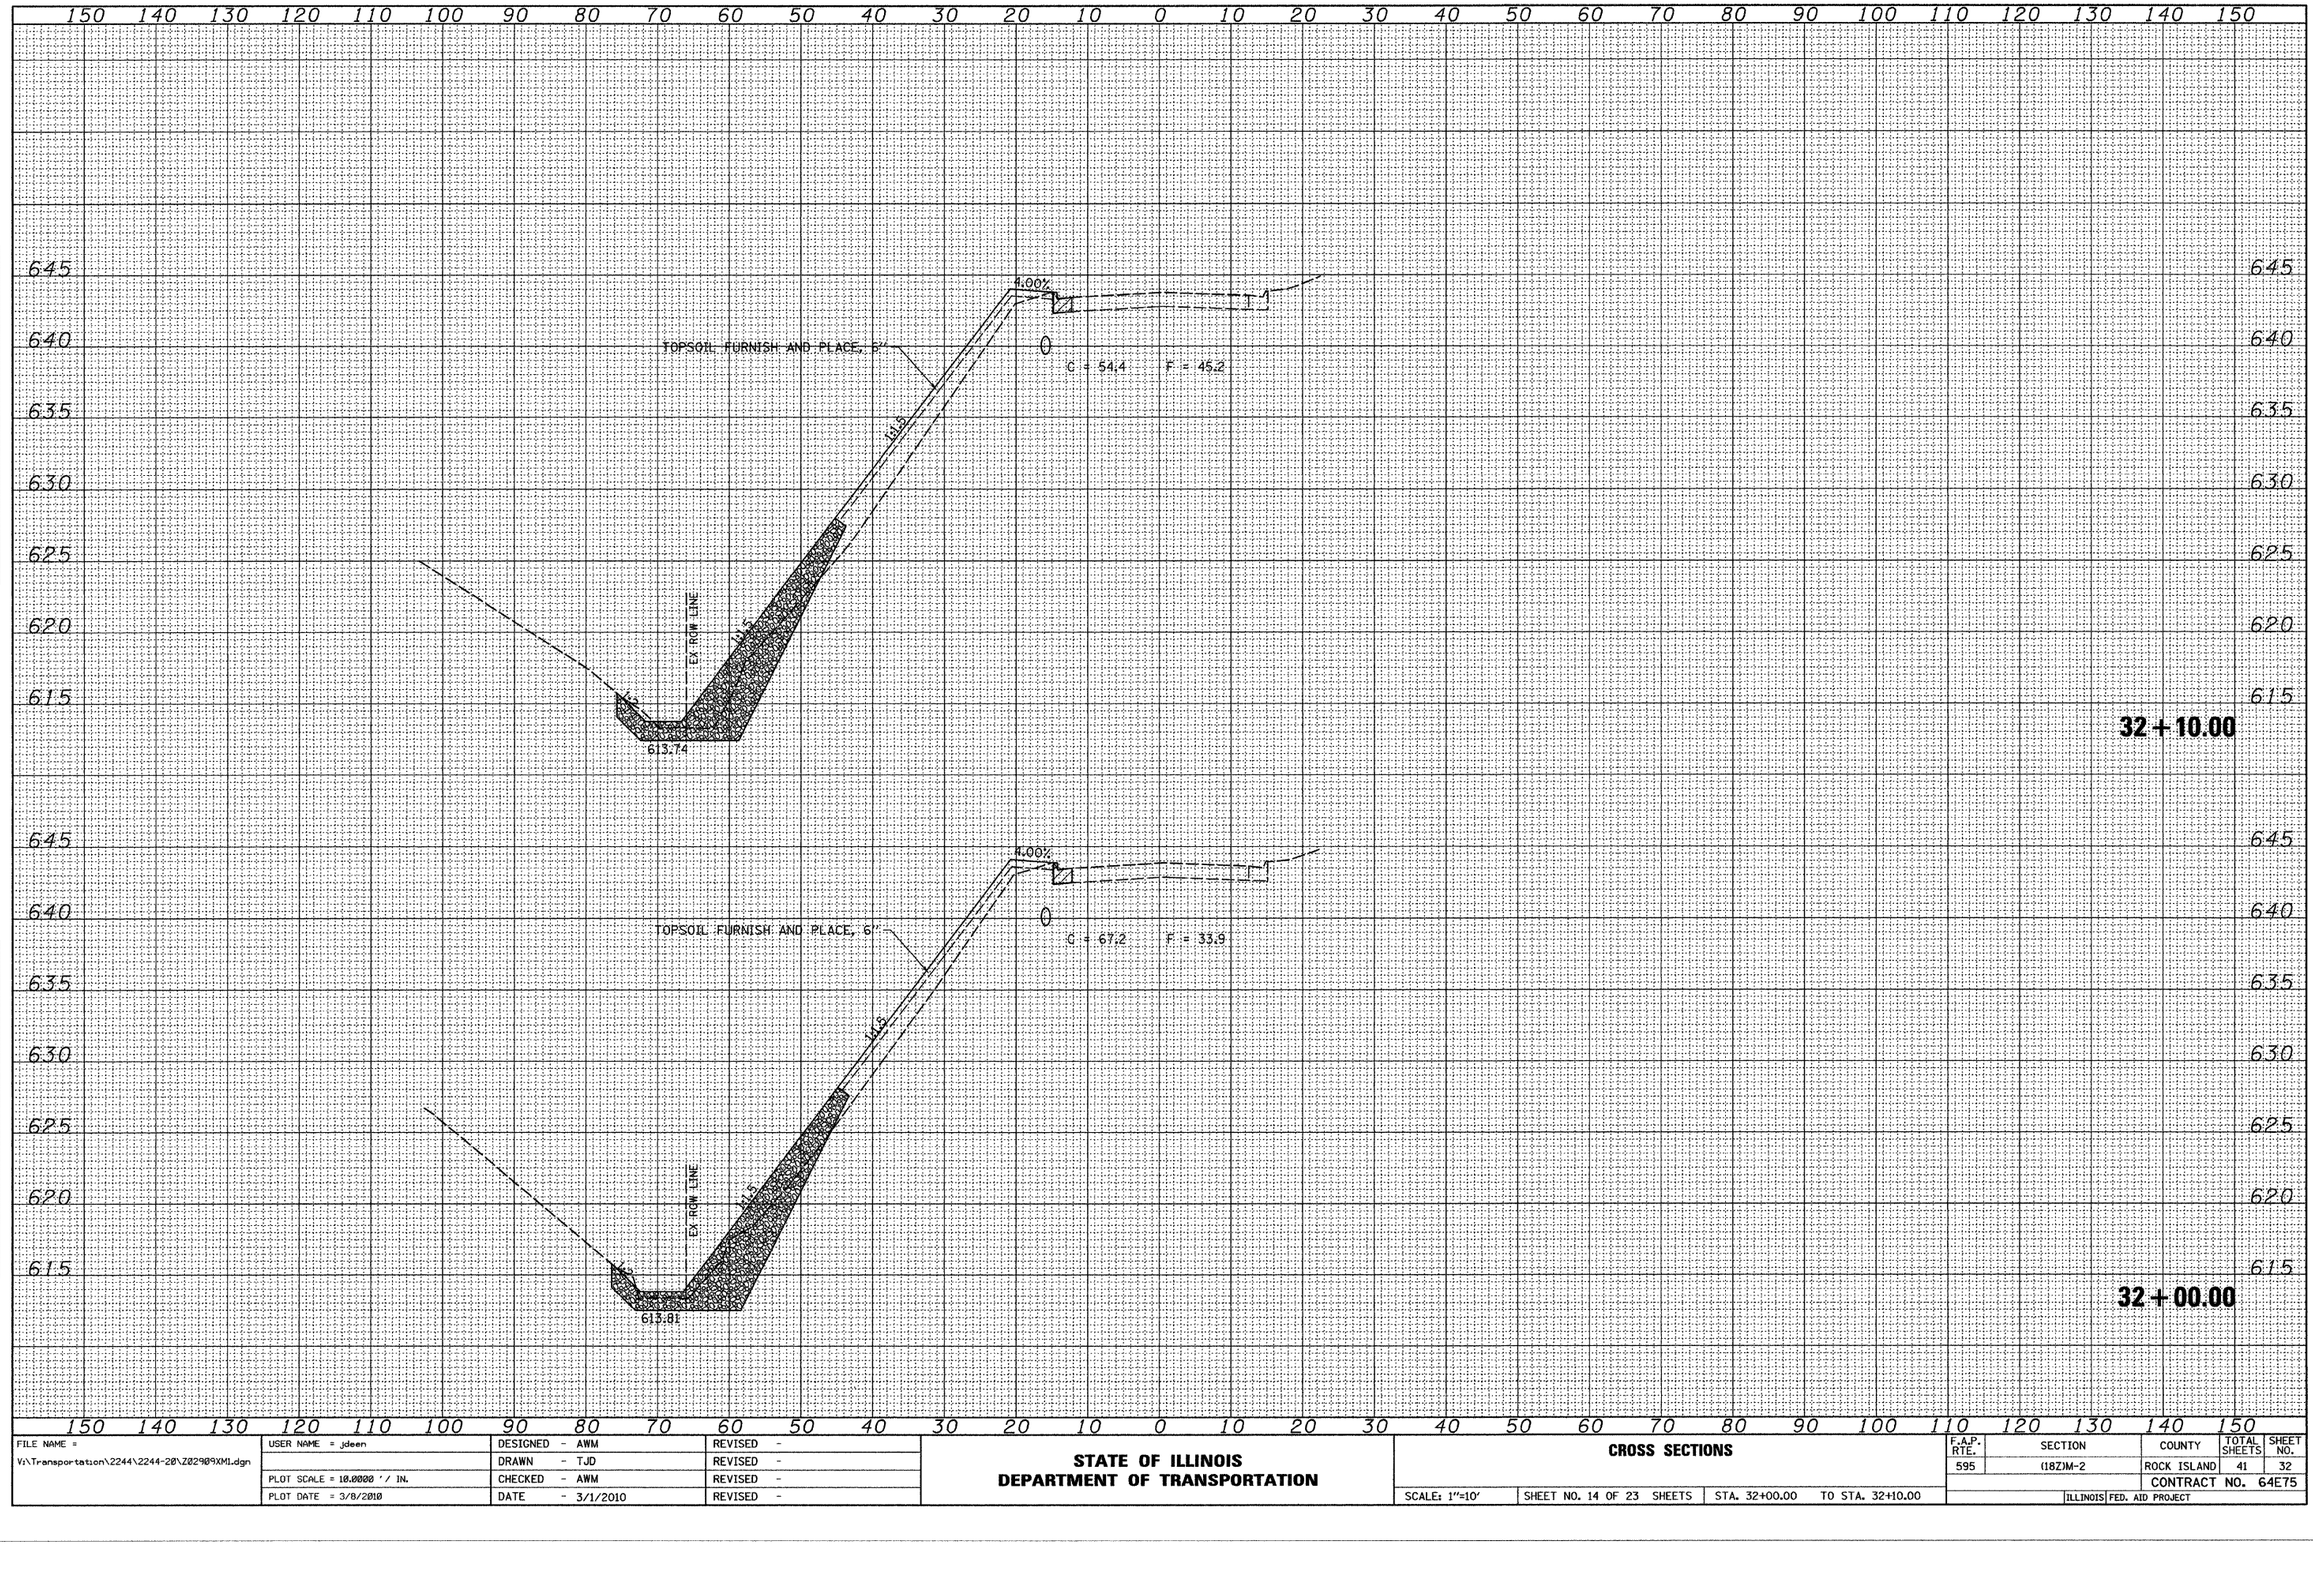

ORIGINAL SURVEY	SURVEYED	BY	
NOTE BOOK	PLOTTED		
	TEMPLATE		
NO.	AREAS		
	AREAS CHECKED		DATE

FILE NAME =	USER NAME = jdeen	DESIGNED - AWM	REVISED -
V:\Transportation\2244\2244-20\Z02909XM1.dgn		DRAWN - TJD	REVISED -
	PLOT SCALE = 10.0000 ' / IN.	CHECKED - AWM	REVISED -
	PLOT DATE = 3/8/2010	DATE - 3/1/2010	REVISED -

STATE OF ILLINOIS
DEPARTMENT OF TRANSPORTATION

CROSS SECTIONS

SCALE: 1"=10' | SHEET NO. 14 OF 23 SHEETS | STA. 32+00.00 | TO STA. 32+10.00

F.A.P. RTE.	SECTION	COUNTY	TOTAL SHEETS	SHEET NO.
595	(18ZJM-2	ROCK ISLAND	41	32
		CONTRACT NO. 64E75		
		ILLINOIS FED. AID PROJECT		