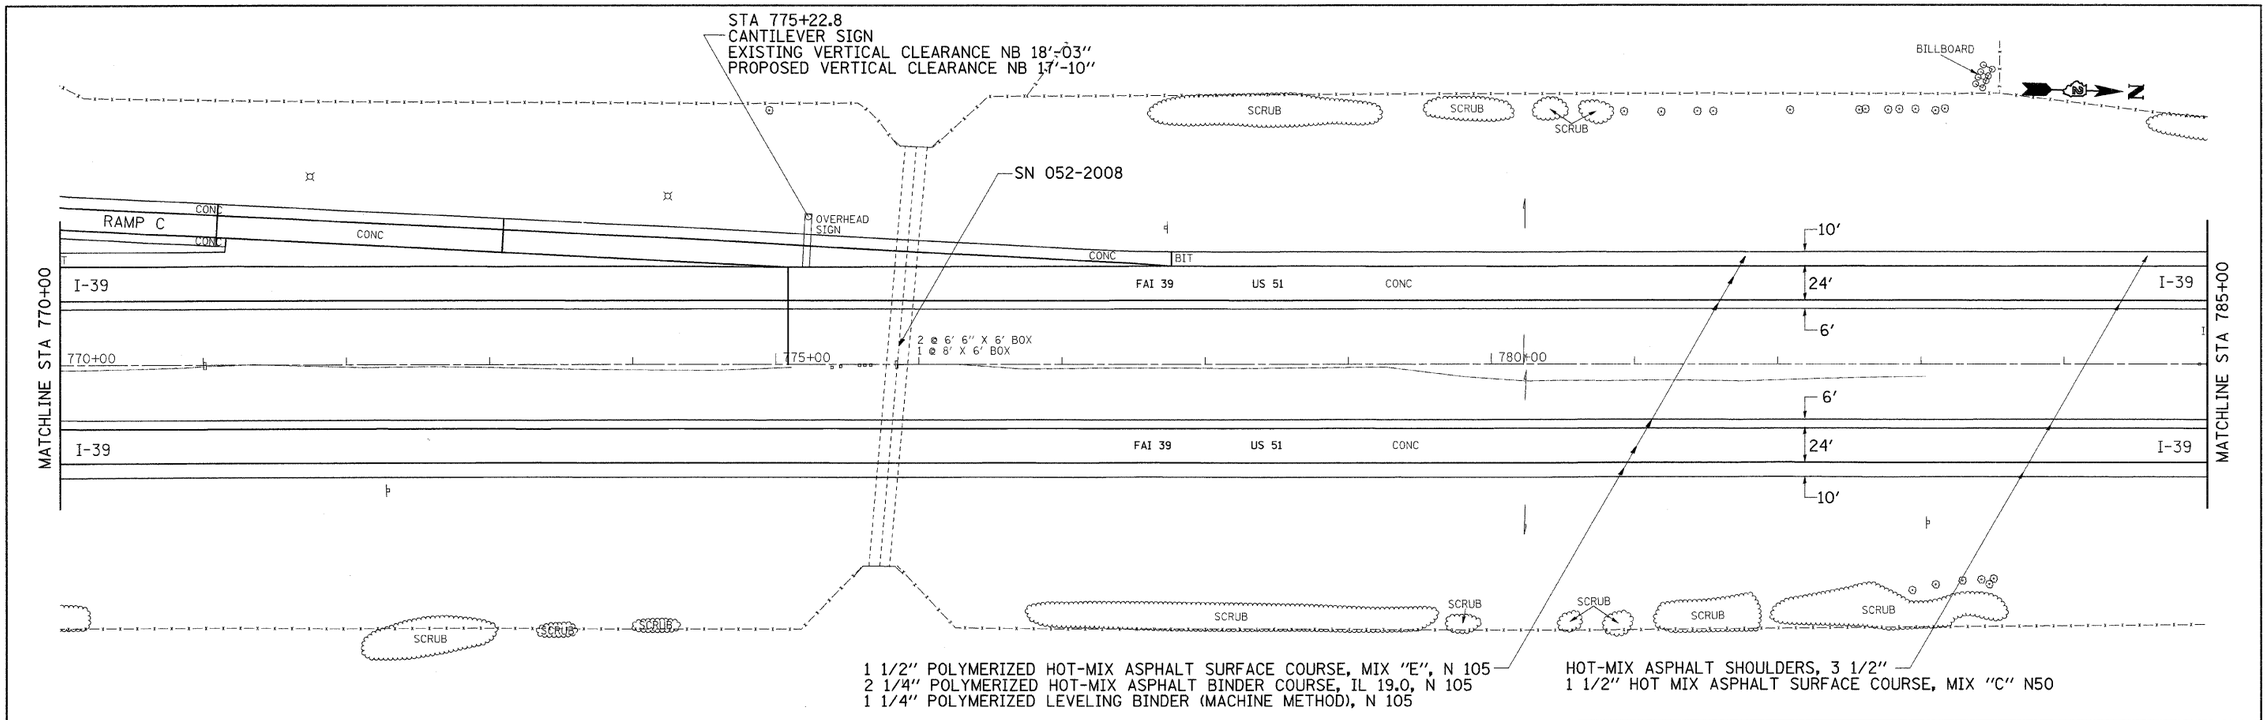

REVISED 5-27-10 SHEET

0 50' 100'

FILE NAME = c:\pw_work\PWIDOT\STRINGERJM\d0149531\D285809-sht-plan.dgn	USER NAME = stringerjm	DESIGNED -	REVISED -
		DRAWN -	REVISED -
	PLOT SCALE = 50.0000 ' / IN.	CHECKED -	REVISED -
	PLOT DATE = Tue May 25 07:25:51 2010	DATE -	REVISED -

STATE OF ILLINOIS
DEPARTMENT OF TRANSPORTATION

I-39
PLAN SHEET

SCALE: | SHEET NO. OF SHEETS | STA. TO STA.

F.A.I RTE.	SECTION	COUNTY	TOTAL SHEETS	SHEET NO.
39	(103-1, 103-2)RS	LEE	313	108
		CONTRACT NO. 64E97		
	ILLINOIS	FED. AID PROJECT		