NOTES:

1) PRESTAGE MEDIAN SHOULDER REPAIR WORK SHALL CONSIST OF HMA SURFACE REMOVAL 2", BRIDGE APPROACH SHOULDER REMOVAL AND HMA SHOULDER REMOVAL AT LOCATIONS AS DIRECTED BY ENGINEER, PLACEMENT OF HMA SHOULDER 8" AND PLACEMENT OF SURFACE COURSE MIX "C", N50, 2".

2) PRESTAGE WORK SHALL BE DONE UTILIZING DAILY LANE CLOSURE STANDARD 701406, "LANE CLOSURE, FREEWAY/EXPRESSWAY, DAY OPERATIONS ONLY," UNLESS OTHERWISE DIRECTED BY THE ENGINEER.

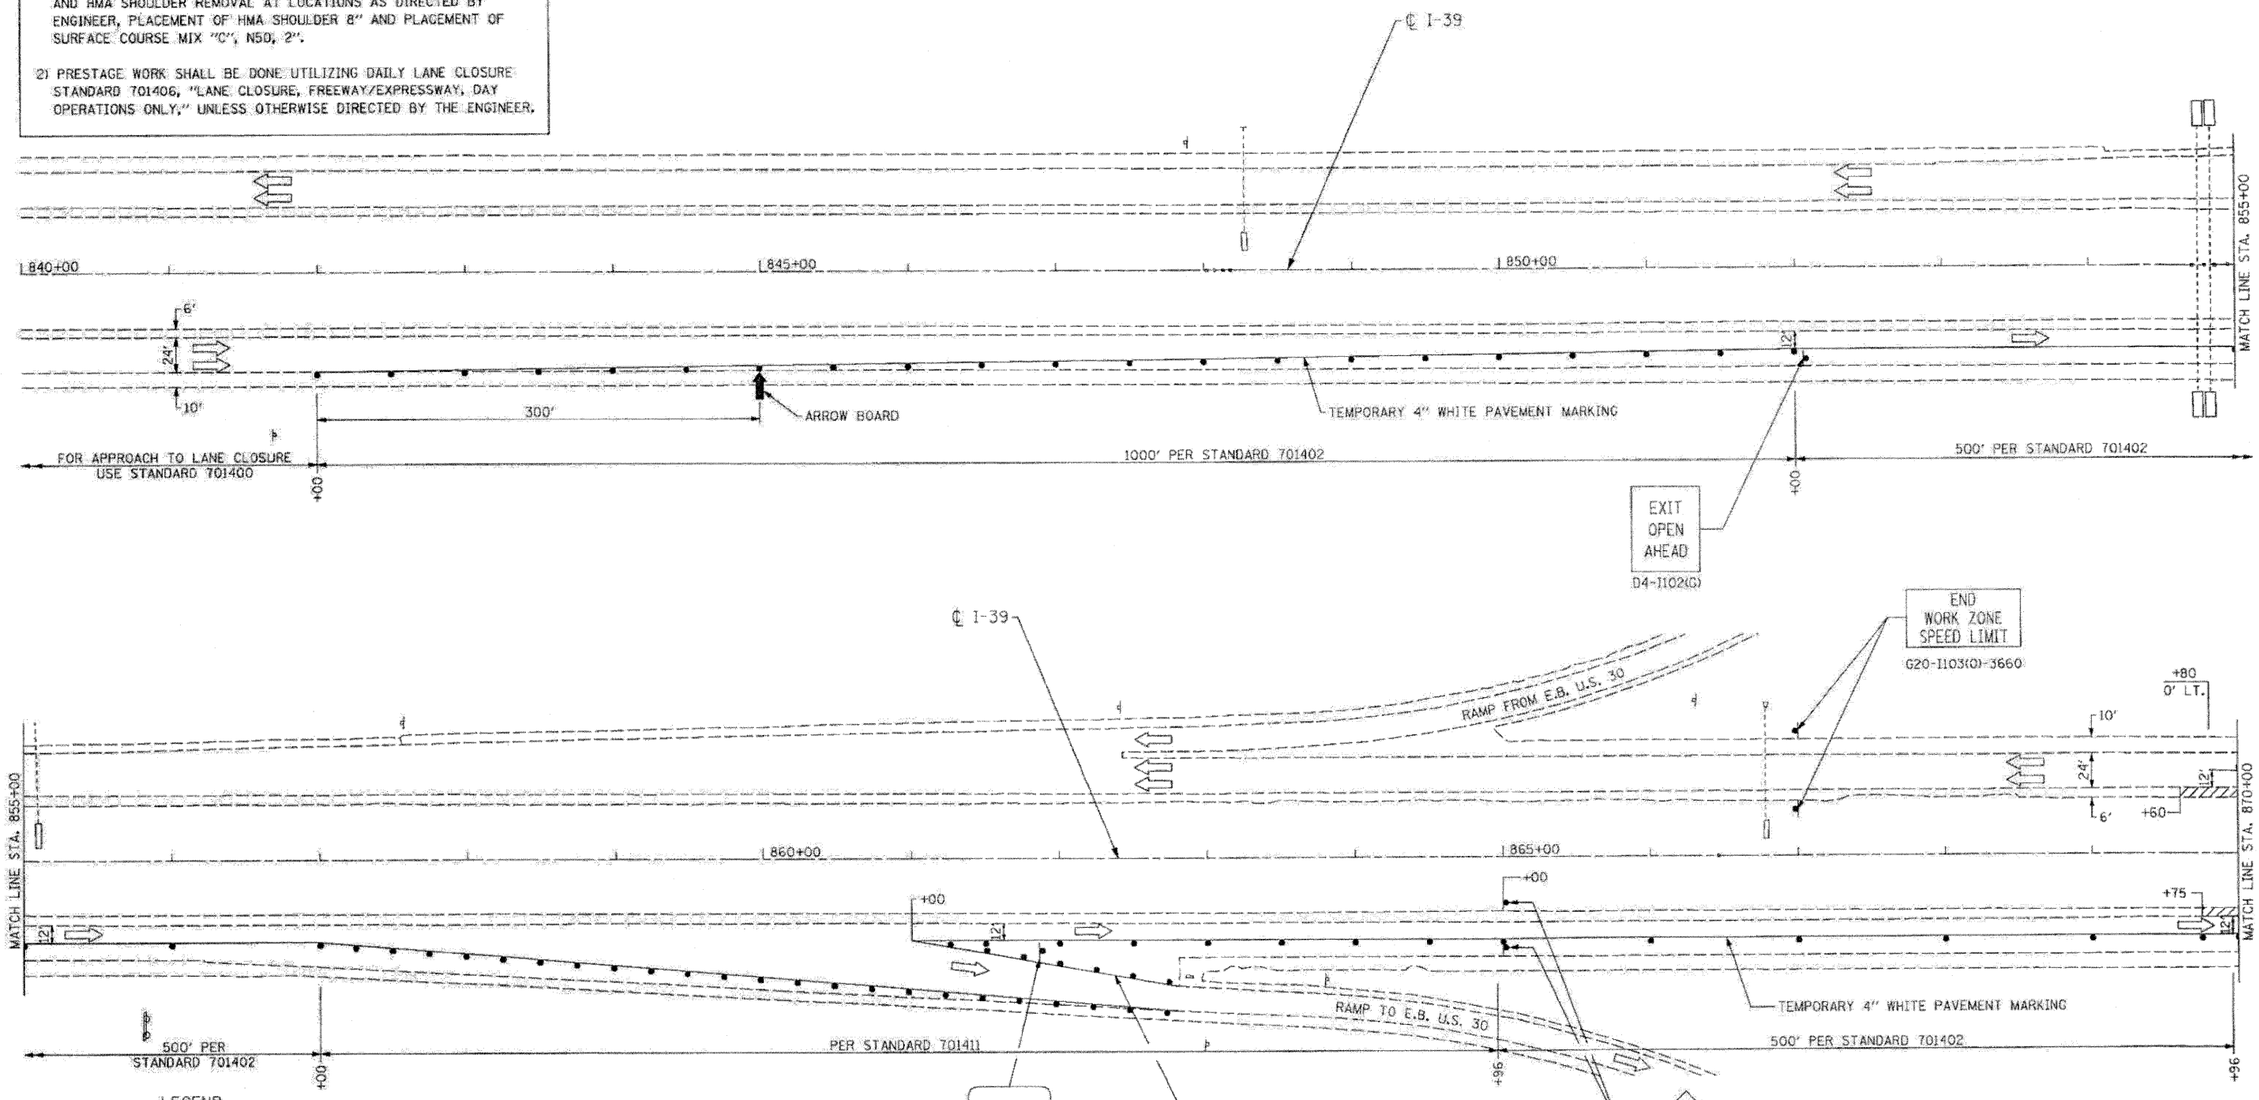

LEGEND

- PROPOSED HMA SURFACE REMOVAL, 2"
  HMA SURFACE COURSE, MIX 'C', N50, 2"
- BRIDGE APPROACH SHOULDER REMOVAL
- TEMPORARY CONCRETE BARRIER
- TEMPORARY ATTENUATOR
- TRAFFIC FLOW ARROW
- WORK ZONE

MOT 01

FILE NAME =D264E97-sht-staging01.dgn PLOT DATE =3/29/2010 PLOT SCALE=50.0000 ' / IN.	CHRISTIAN-RODE & ASSOCIATES, INC. ENGINEERS-PLANNERS-SURVEYORS 211 WEST WACKER DRIVE CHICAGO, ILLINOIS 60606 PHONE: (312)372-2023 FAX: (312)372-5274	DESIGNED - E.M.	REVISED -	STATE OF ILLINOIS DEPARTMENT OF TRANSPORTATION	TRAFFIC CONTROL AND PROTECTION I-39 AT US 30 STAGE I	F.A.I. RTE.	SECTION	COUNTY	TOTAL SHEETS	SHEET NO.
		DRAWN - B.K.	REVISED -			39	(103-1, 103-2)RS	LEE	313	80
		CHECKED - M.P.	REVISED -					CONTRACT NO. 64E97		
		DATE - MARCH 2010	REVISED -		SCALE: SHEET NO. OF SHEETS STA. TO STA.	FED. ROAD DIST. NO. 1	ILLINOIS	FED. AID PROJECT		