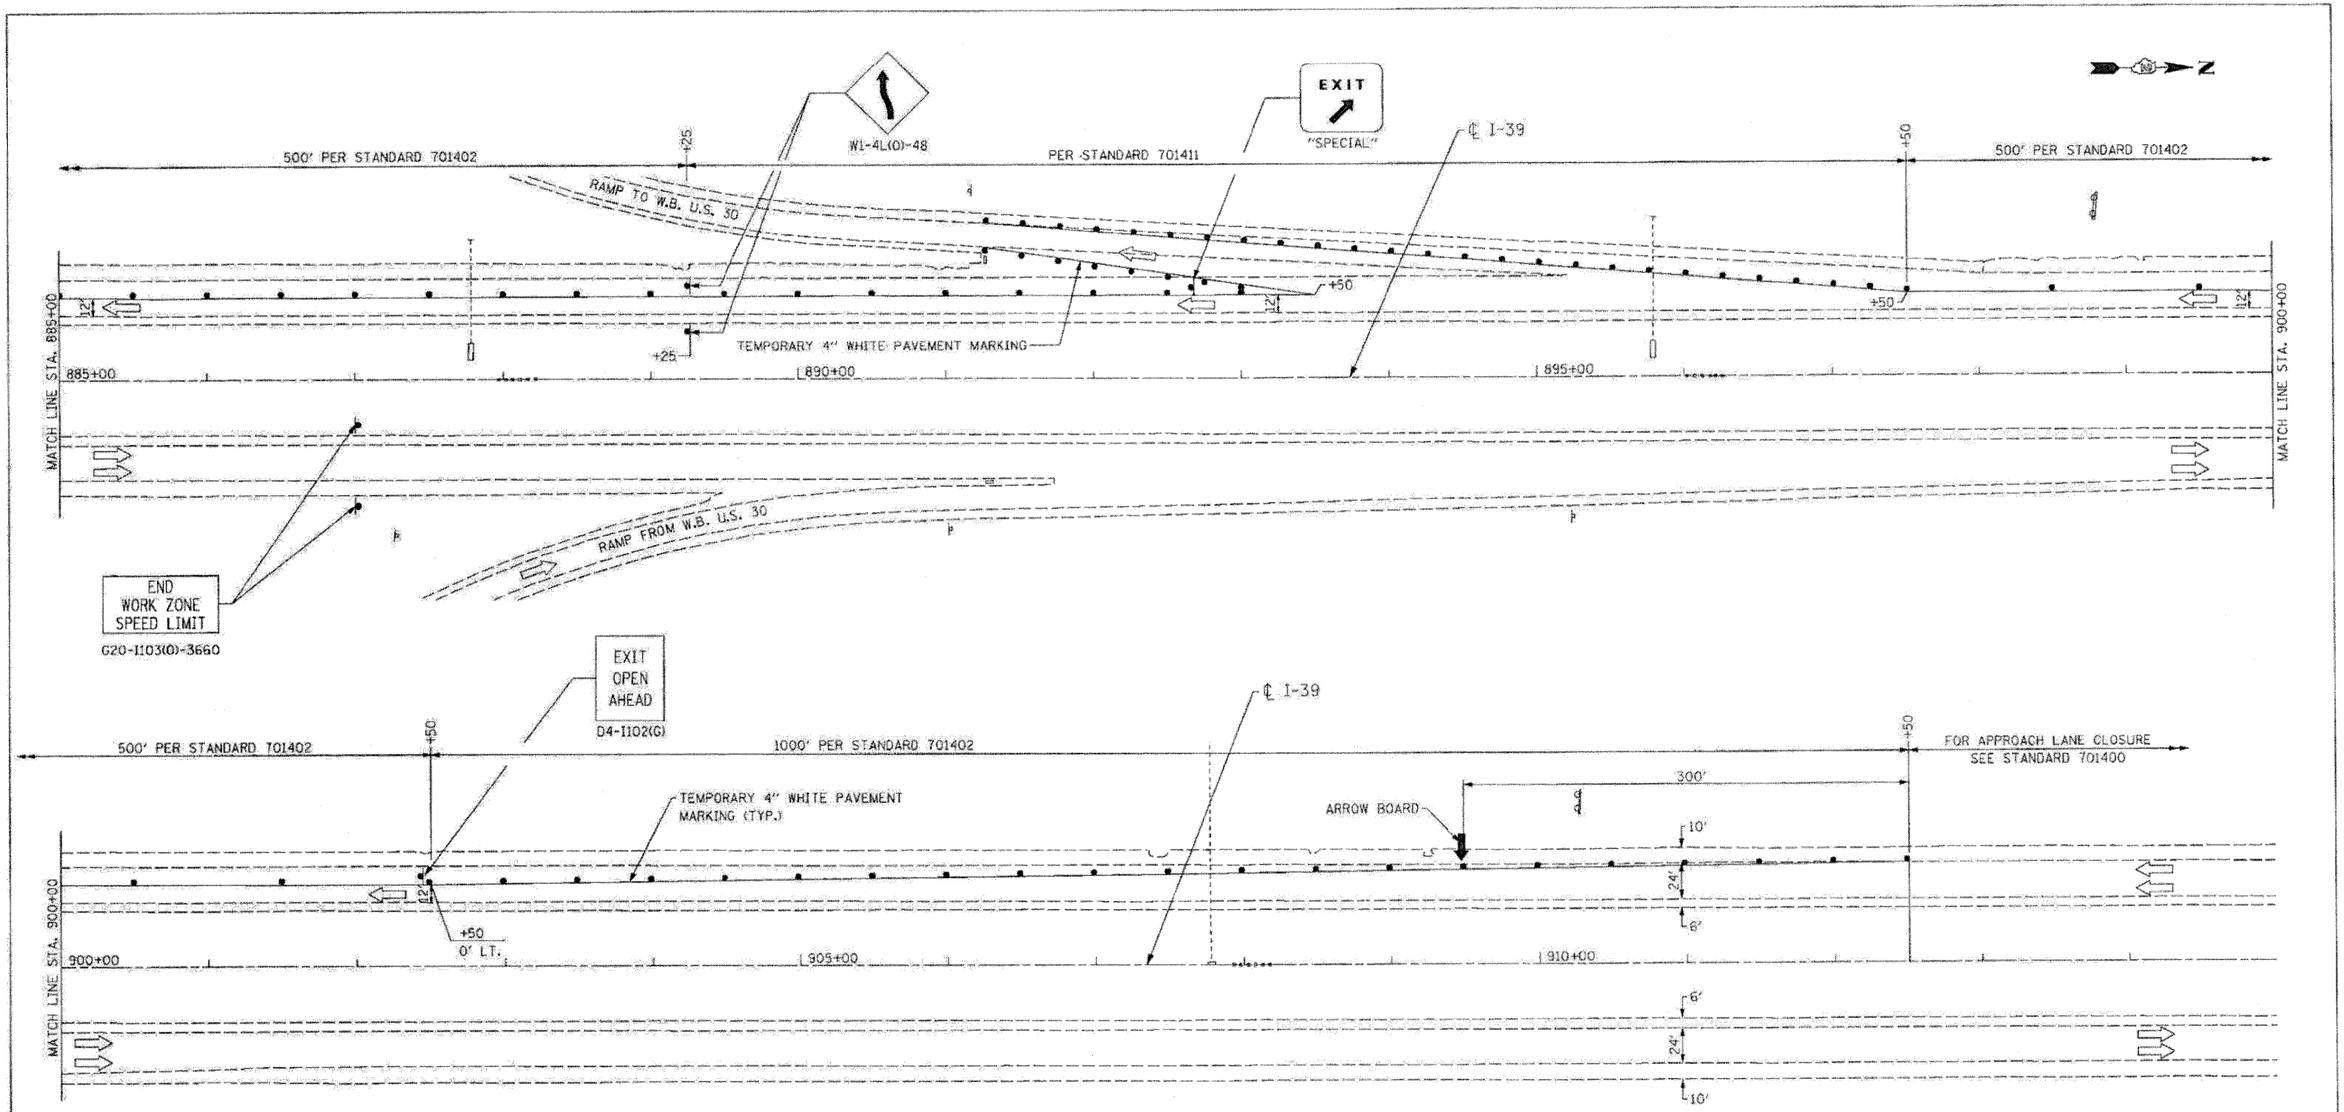

MOT 03

FILE NAME = D264E97-sht-staging03.dgn	CHRISTIAN-ROGE & ASSOCIATES, INC. ENGINEERS-PLANNERS-SURVEYORS 211 WEST WACKER DRIVE CHICAGO, ILLINOIS 60606 PHONE: (312)372-2023 FAX: (312)372-5274	DESIGNED - E.M.	REVISED -
PLOT DATE = 3/29/2010		DRAWN - B.K.	REVISED -
PLOT SCALE=50.0000 ' / IN.		CHECKED - M.P.	REVISED -
		DATE - MARCH 2010	REVISED -

STATE OF ILLINOIS
DEPARTMENT OF TRANSPORTATION

TRAFFIC CONTROL AND PROTECTION
I-39 AT US 30
STAGE I

SCALE: | SHEET NO. OF SHEETS | STA. | TO STA.

F.A.I. RTE.	SECTION	COUNTY	TOTAL SHEETS	SHEET NO.
39	(103-1, 103-2)RS	LEE	313	82
		CONTRACT NO. 64E97		
FED. ROAD DIST. NO. 1	ILLINOIS	FED. AID PROJECT		