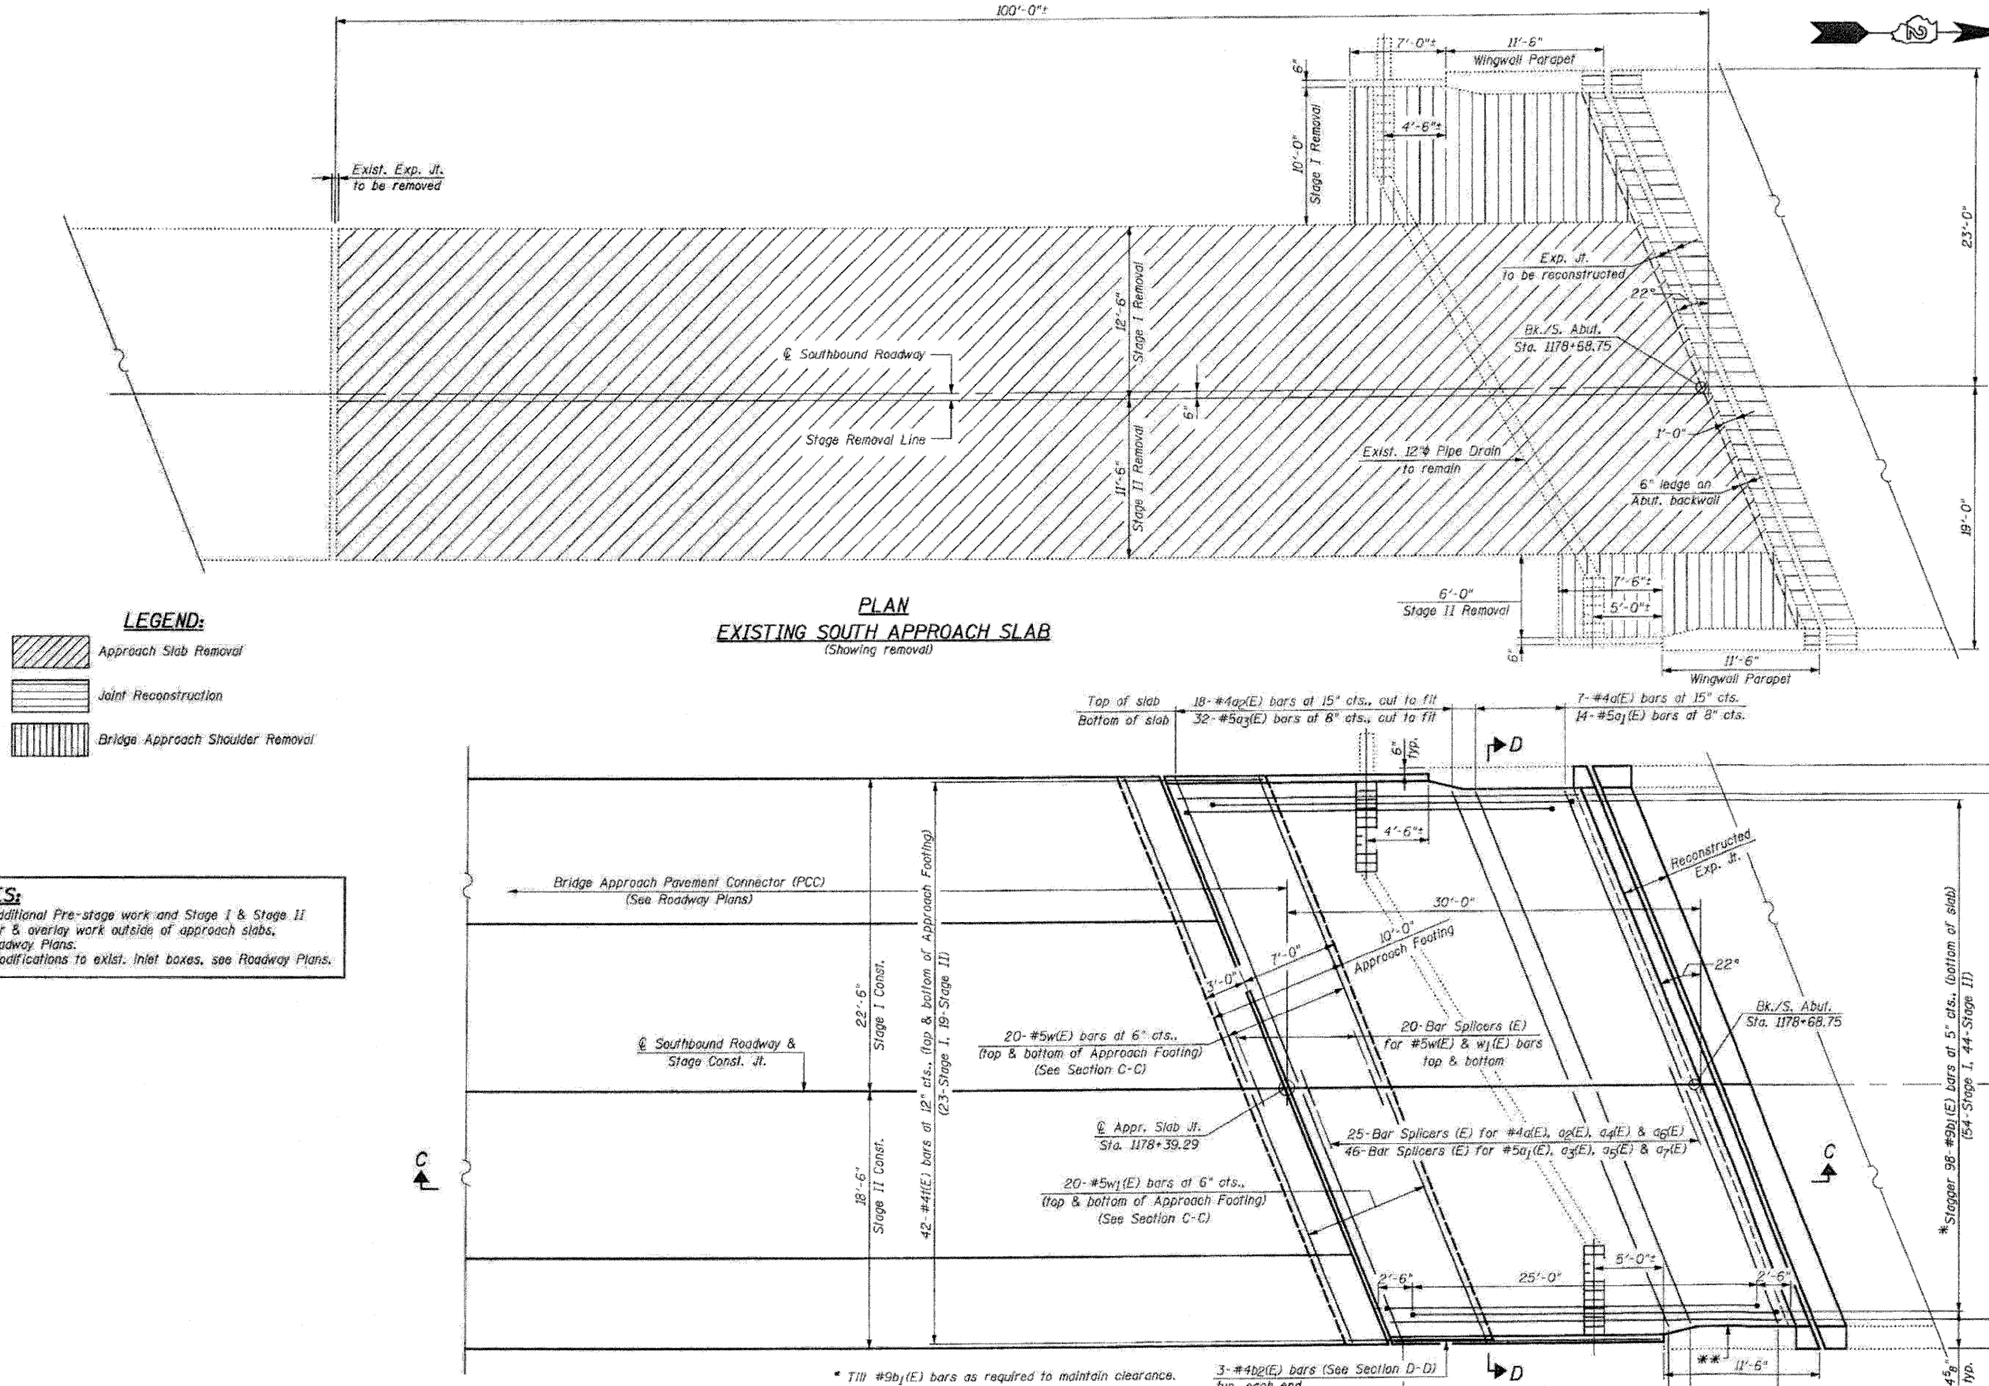

LEGEND:

- Approach Slab Removal
- Joint Reconstruction
- Bridge Approach Shoulder Removal

NOTES:

For additional Pre-stage work and Stage I & Stage II shoulder & overlay work outside of approach slabs, see Roadway Plans.

For modifications to exist. inlet boxes, see Roadway Plans.

PLAN
EXISTING SOUTH APPROACH SLAB
(Showing removal)

PLAN
PROPOSED SOUTH APPROACH SLAB
(Showing repair)

* Till #9b1(E) bars as required to maintain clearance.

** Closed cell joint filler according to Article 1051.08 of the Std. Specifications: full depth of slab, full length of parapet. Typ. each parapet.

FILE NAME = B82804B-64E97-16-S Appr-SB-plan	CHRISTIAN-ROGE & ASSOCIATES, INC. ENGINEERS-PLANNERS-SURVEYORS 211 WEST WACKER DRIVE CHICAGO, ILLINOIS 60606 PHONE: (312)372-2023 FAX: (312)372-5274	DESIGNED - B.N.S./J.C.N.	REVISED -
PLOT DATE = 3/29/2018		DRAWN - D.L./F.M.	REVISED -
PLOT SCALE = 50.2000 ' / IN.		CHECKED - B.N.S./J.C.N.	REVISED -
		DATE - MARCH, 2010	REVISED -

STATE OF ILLINOIS
DEPARTMENT OF TRANSPORTATION

SOUTH APPROACH SLAB REPAIR-I
SOUTHBOUND STRUCTURE
I-39 OVER STEWARD CREEK S.N. 052-0048

SCALE: | SHEET NO. 516 OF 526 SHEETS | STA. | TO STA.

F.A.I. RTE.	SECTION	COUNTY	TOTAL SHEETS	SHEET NO.
39	(103-1, 103-2)RS	LEE	313	179
		CONTRACT NO. 64E97		
FED. ROAD DIST. NO.	ILLINOIS	FED. AID PROJECT		