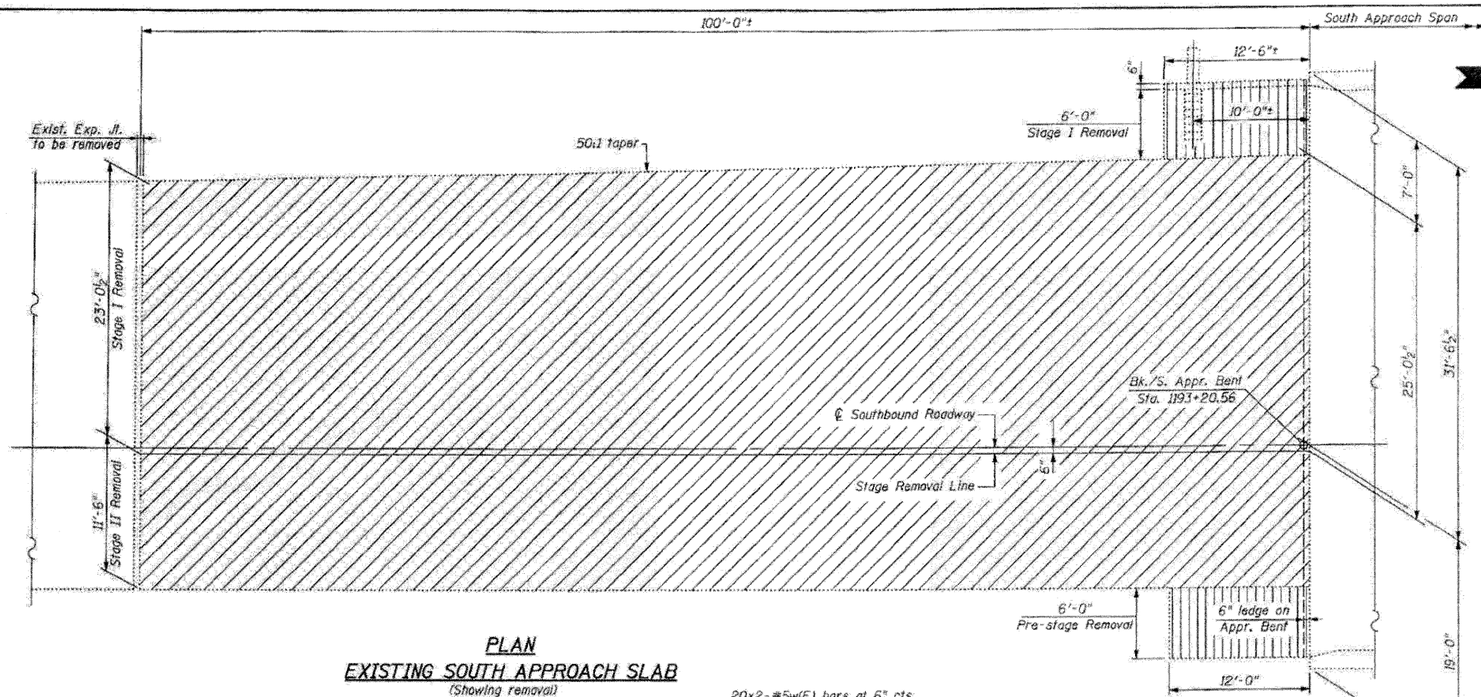

PLAN
EXISTING SOUTH APPROACH SLAB
(Showing removal)

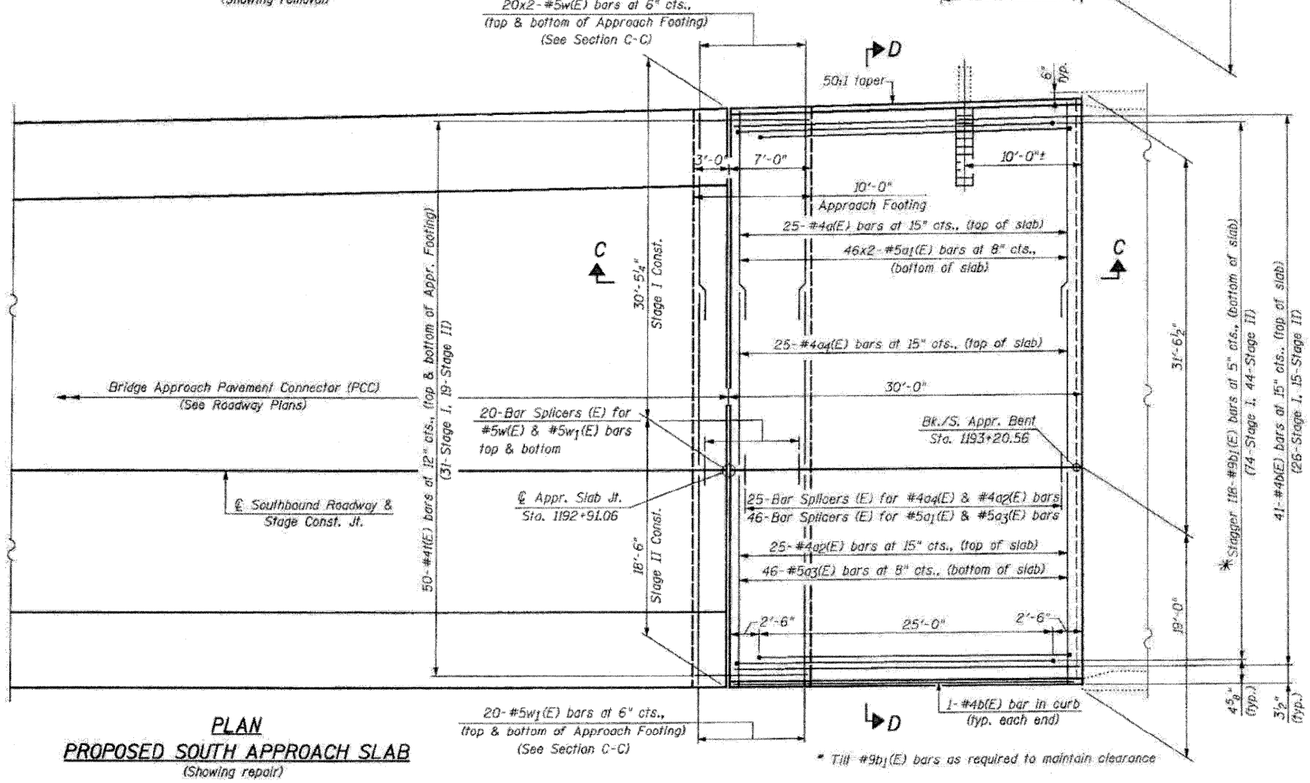

PLAN
PROPOSED SOUTH APPROACH SLAB
(Showing repair)

* Tilt #9b1(E) bars as required to maintain clearance

LEGEND:

- Approach Slab Removal
- Bridge Approach Shoulder Removal

NOTES:

For additional Pre-stage work and Stage I & Stage II shoulder & overlay work outside of approach slabs, see Roadway Plans.

For modifications to exist. inlet boxes, see Roadway Plans.

FILE NAME = D520044-64E97-18-S-Appr-SB-plan	DESIGNED - B.N.S./J.C.N.	REVISED -	
PLOT DATE = 3/29/2010	DRAWN - D.L./F.M.	REVISED -	
PLOT SCALE=50.0000 ' / IN.	CHECKED - B.N.S./J.C.N.	REVISED -	
	DATE - MARCH, 2010	REVISED -	

CHRISTIAN-ROGE & ASSOCIATES, INC.
ENGINEERS-PLANNERS-SURVEYORS
211 WEST WACKER DRIVE
CHICAGO, ILLINOIS 60606
PHONE: (312)372-2823 FAX: (312)372-5274

STATE OF ILLINOIS
DEPARTMENT OF TRANSPORTATION

SOUTH APPROACH SLAB REPAIR-I
SOUTHBOUND STRUCTURE
I-39 OVER PERRY ROAD **S.N. 052-0044**

SCALE: | SHEET NO. 518 OF 528 SHEETS | STA. | TO STA.

F.A.I. RTE.	SECTION	COUNTY	TOTAL SHEETS	SHEET NO.
39	(103-1, 103-2)RS	LEE	313	234
		CONTRACT NO. 64E97		
FED. ROAD DIST. NO.	ILLINOIS	FED. AID PROJECT		