FINAL SURVEY	BY	DATE
SURVEYED		
PLOTTED		
TEMPLATE		
NOTE BOOK		
AREAS		
NO.	AREAS CHECKED	

ORIGINAL SURVEY	BY	DATE
SURVEYED		
PLOTTED		
TEMPLATE		
NOTE BOOK		
AREAS		
NO.	AREAS CHECKED	

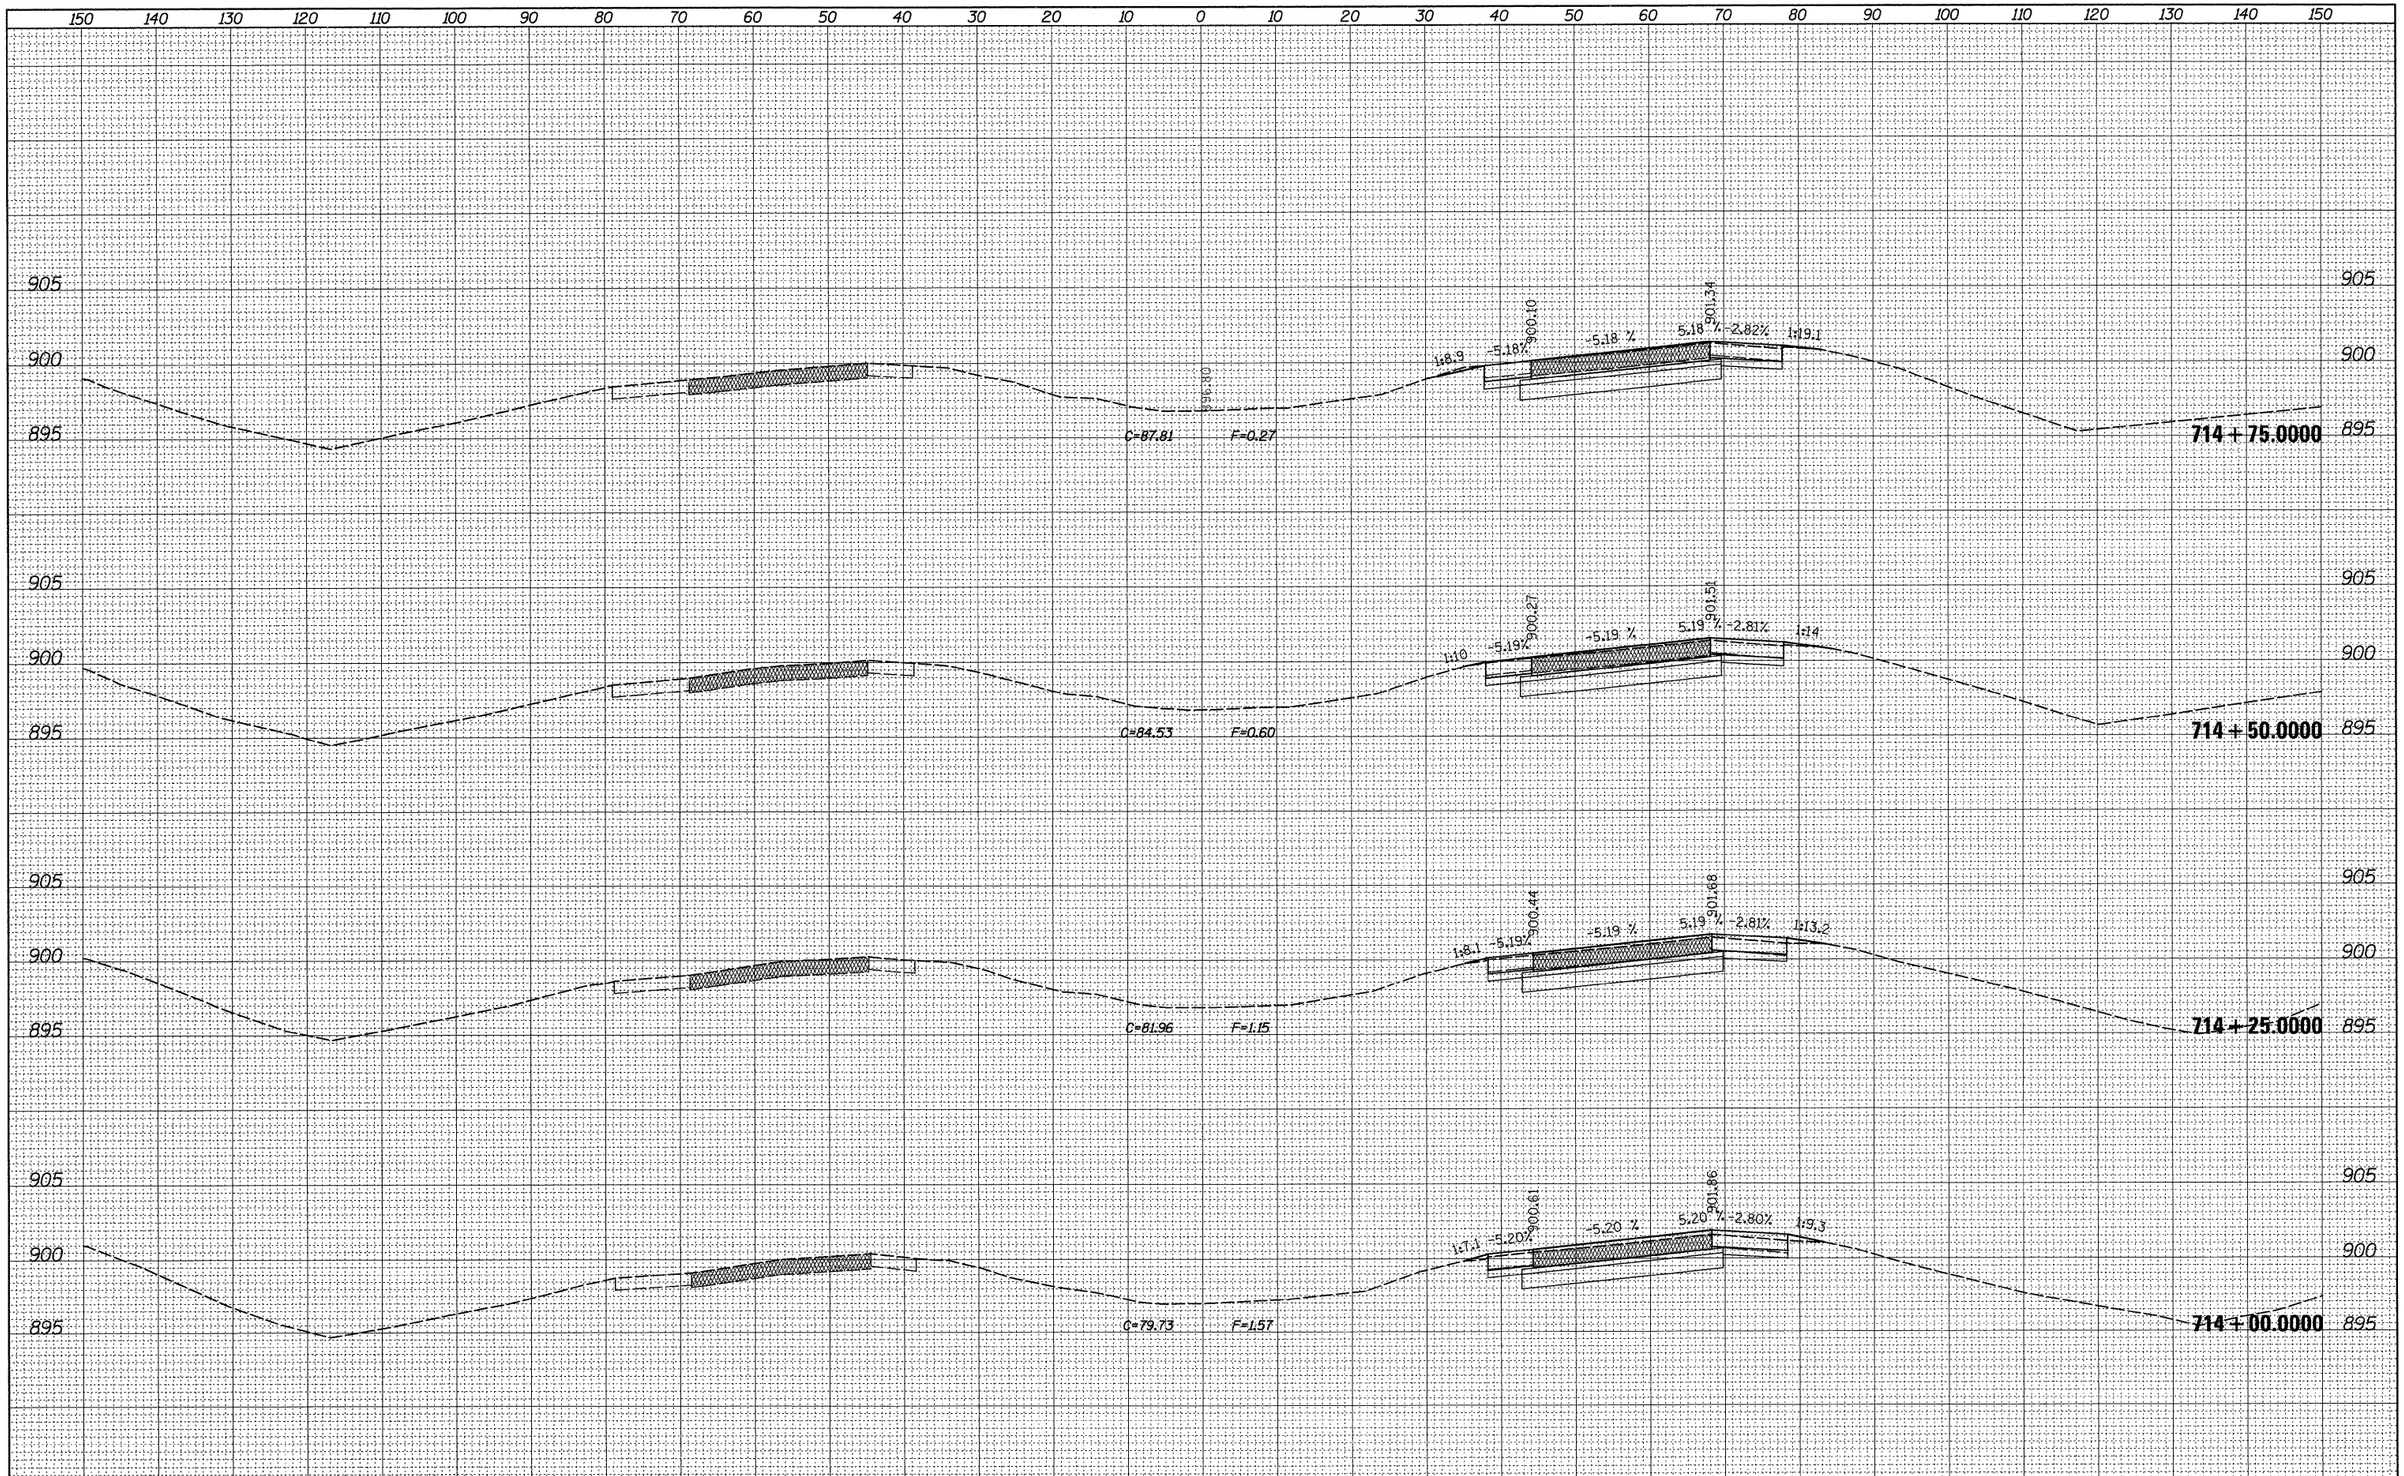

FILE NAME = c:\pw_work\PWIDOT\DOSSDD\d0149533\D285809-xsc	USER NAME = dossdd	DESIGNED -	REVISED -
	SG_ml_beemerville.dgn	DRAWN -	REVISED -
	PLOT SCALE = 10.0000 ' / IN.	CHECKED -	REVISED -
	PLOT DATE = Fri Mar 26 07:35:50 2010	DATE -	REVISED -

STATE OF ILLINOIS
DEPARTMENT OF TRANSPORTATION

I-39 AT BEEMERVILLE ROAD

SCALE: | SHEET NO. OF SHEETS | STA. 714+00.0000 TO STA. 714+75.0000

F.A.I. RTE.	SECTION	COUNTY	TOTAL SHEETS	SHEET NO.
39	(103-1,103-2)RS	LEE	313	272
		CONTRACT NO. 64E97		
	ILLINOIS FED. AID PROJECT			