TRAFFIC CONTROL PLAN

STAGE II

Refer to Standard 701402 for additional signs, details & devices

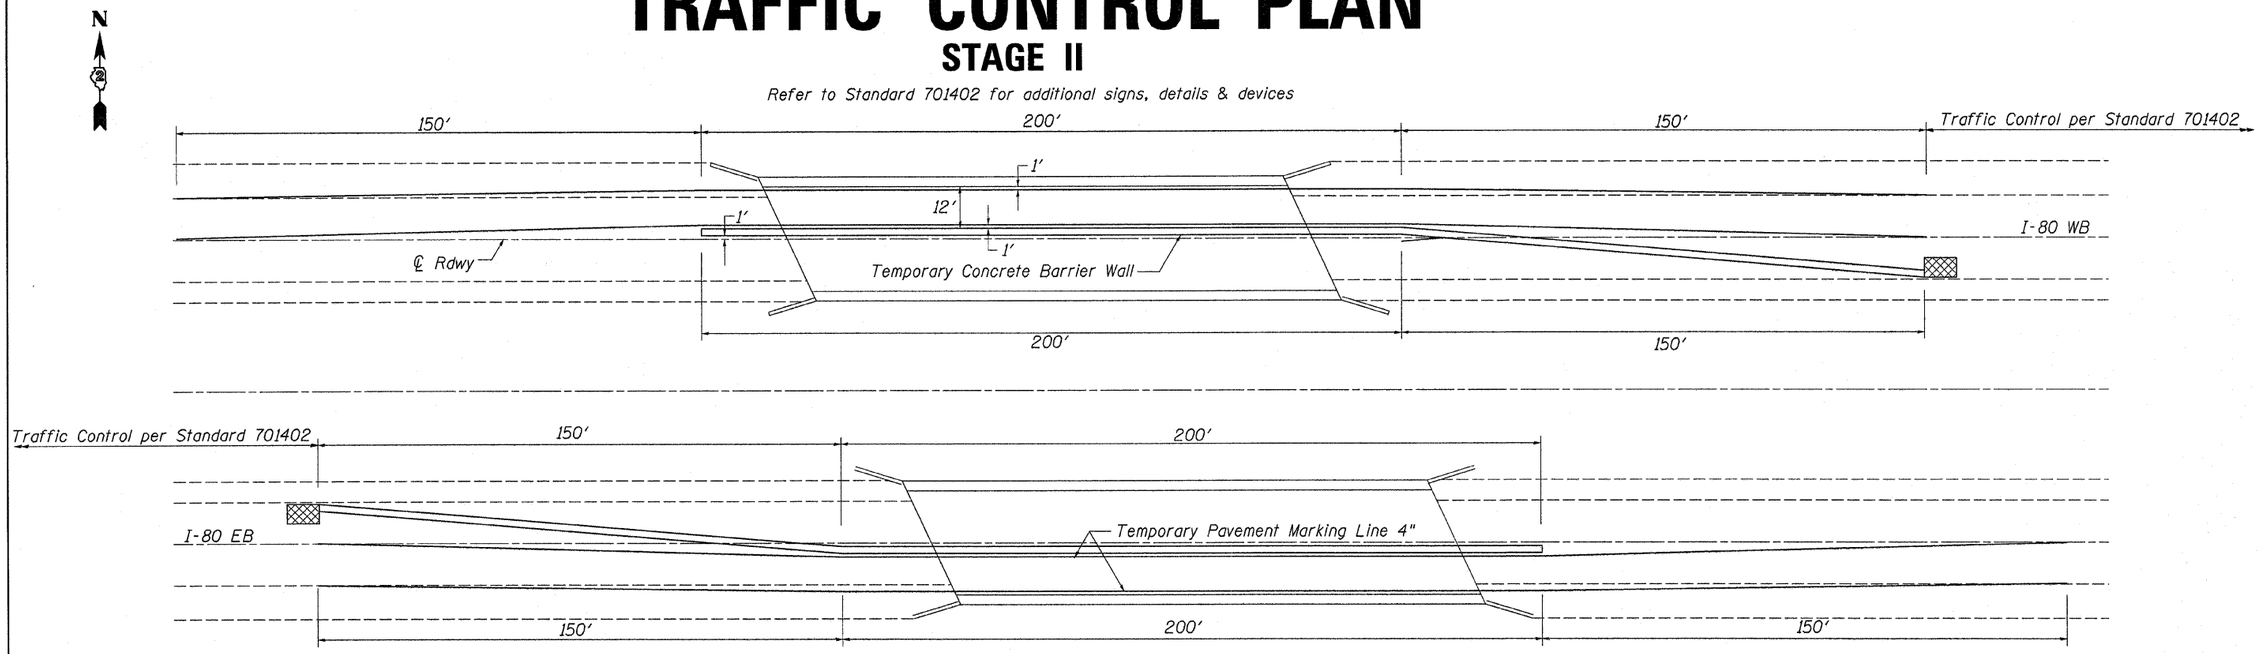

Relocate Temporary Concrete Barrier

	Feet	
Stage II Eastbound	350	
Stage II Westbound	350	
Total	700	Feet

Impact Attenuators, Relocate

	Each	
Stage I Eastbound	1	
Stage I Westbound	1	
	2	Each

Temporary Pavement Marking Line 4"

	Foot
Stage I	
Westbound (701402)	2700
Shift	150
	200
	150
	150
	200
Stage II	150
Eastbound (701402)	2700
Shift	150
	200
	150
	150
	200
	150
Total	7400 Foot

Workzone Pavement Marking Removal

	Sq Ft	
Stage I	2470	
Stage II	2470	
Total	4940	Sq Ft

Paint Pavement Marking - Line 6"

	Feet	
Post Project		
Eastbound	1250	
Westbound	1250	
Total	2500	Feet (Estimated quantity)

FILE NAME = D:\BR\CADD plans\Henry County\037-0107 & 0108\PLANeng.dgn	USER NAME = linkdj	DESIGNED - ___	REVISED - ___
		DRAWN - ___	REVISED - ___
	PLOT SCALE = 50.0000 ' / IN.	CHECKED - ___	REVISED - ___
	PLOT DATE = Thu Mar 25 07:00:03 2010	DATE - _____	REVISED - ___

STATE OF ILLINOIS
DEPARTMENT OF TRANSPORTATION

Traffic Control Plan
Stage II

SCALE: _____ | SHEET NO. __ OF ___ SHEETS | STA. _____ TO STA. _____

F.A.I. RTE.	SECTION	COUNTY	TOTAL SHEETS	SHEET NO.
80	(37-2B-2)M	Henry	11	5
		CONTRACT NO. 64G23		
	ILLINOIS FED. AID PROJECT			