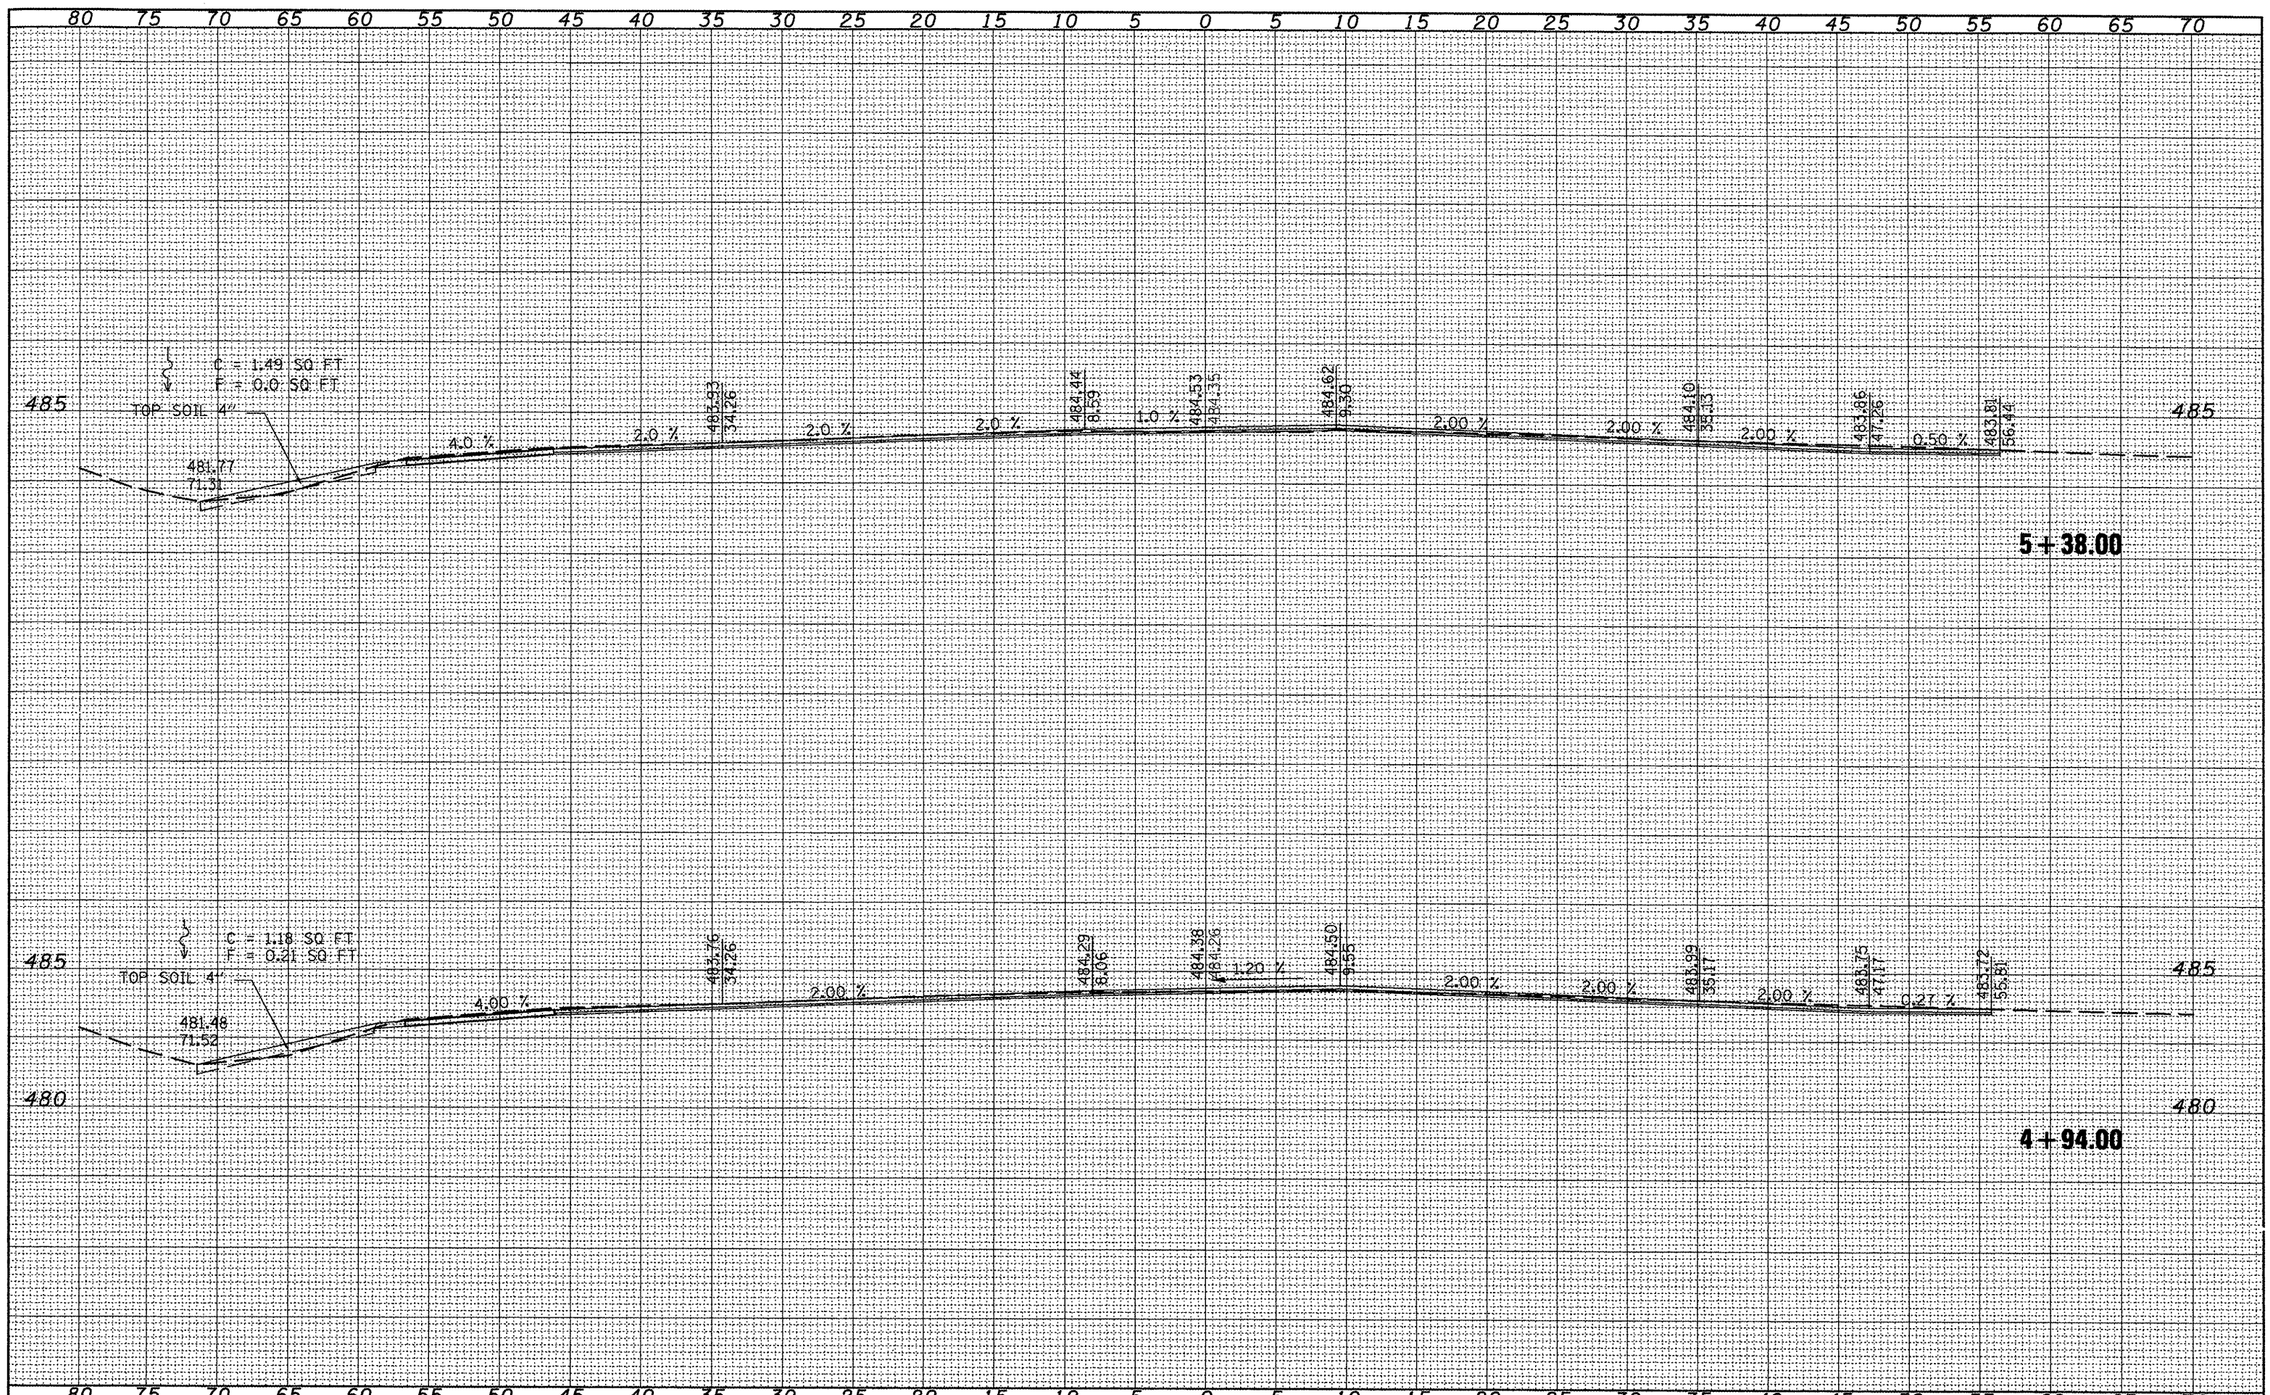

JOINT
NOTE BOOK
NO.
PLOTTED
TEMPLATE
AREAS
AREAS CHECKED

FILE NAME = X-Sec sheet.dgn	USER NAME = lebebidsm	DESIGNED -	REVISED -
		DRAWN -	REVISED -
	PLOT SCALE = 10.0000 ' / IN.	CHECKED -	REVISED -
	PLOT DATE = 3/25/2010	DATE -	REVISED -

STATE OF ILLINOIS
DEPARTMENT OF TRANSPORTATION

CROSS SECTIONS FOR
IL 29

SCALE: | SHEET NO. OF SHEETS | STA. 4+94.00 | TO STA. 5+38.00

F.A.P RTE.	SECTION	COUNTY	TOTAL SHEETS	SHEET NO.
669	(11)RS-9,L-2,N,TS-4	TAZEWELL	102	74
		CONTRACT NO. 68590		
		ILLINOIS FED. AID PROJECT		