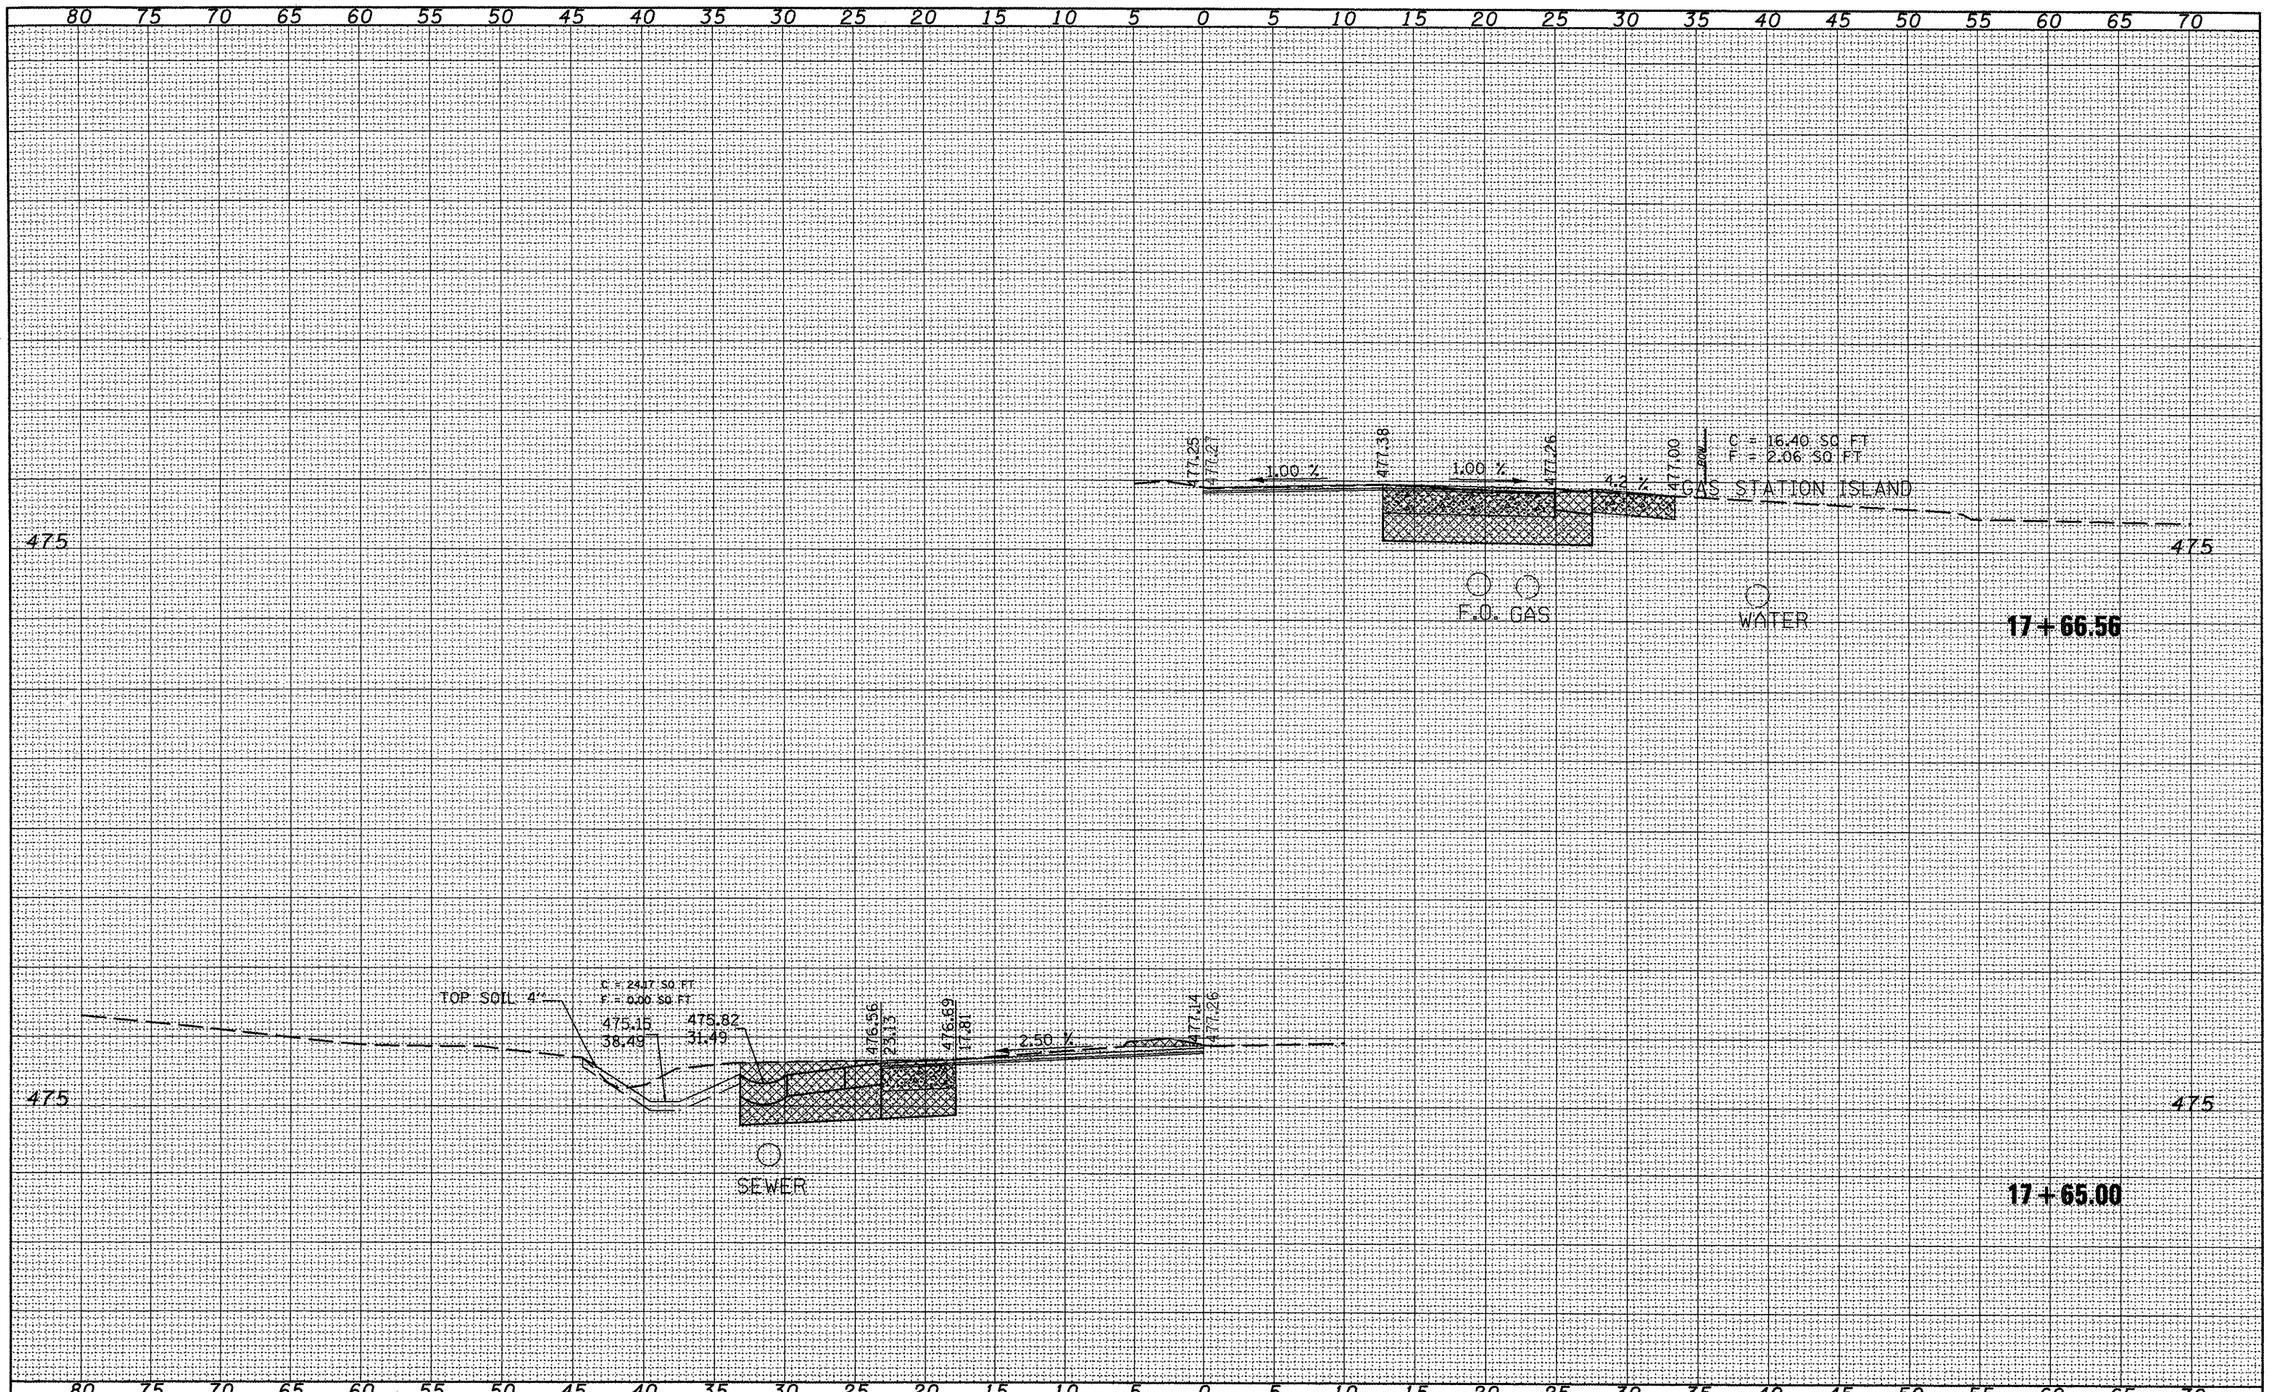

FILE NAME = X-Sec sheet.dgn	USER NAME = lababidism	DESIGNED -	REVISED -	STATE OF ILLINOIS DEPARTMENT OF TRANSPORTATION	CROSS SECTIONS FOR WESLEY RD / MAIN ST
		DRAWN -	REVISED -		
	PLOT SCALE = 10.0000 ' / IN.	CHECKED -	REVISED -		SCALE: SHEET NO. OF SHEETS STA. 17+65.00 TO STA. 17+66.56
	PLOT DATE = 3/25/2010	DATE -	REVISED -		

F.A.P RTE.	SECTION	COUNTY	TOTAL SHEETS	SHEET NO.
669	(11)RS-9,L-2,N,TS-4	TAZEWELL	102	84
		CONTRACT NO. 68590		
		ILLINOIS FED. AID PROJECT		