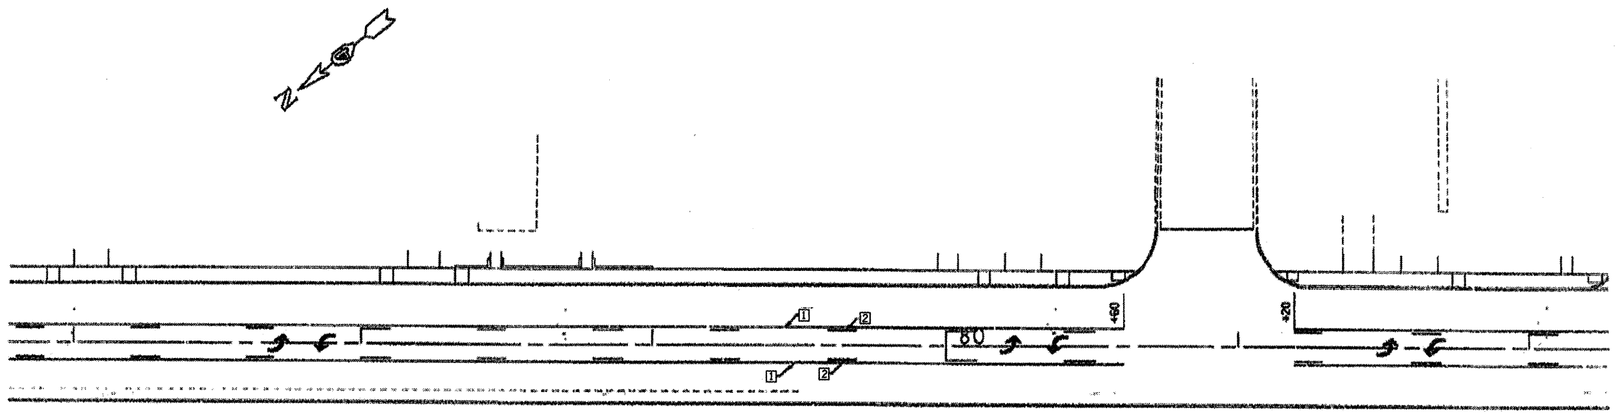

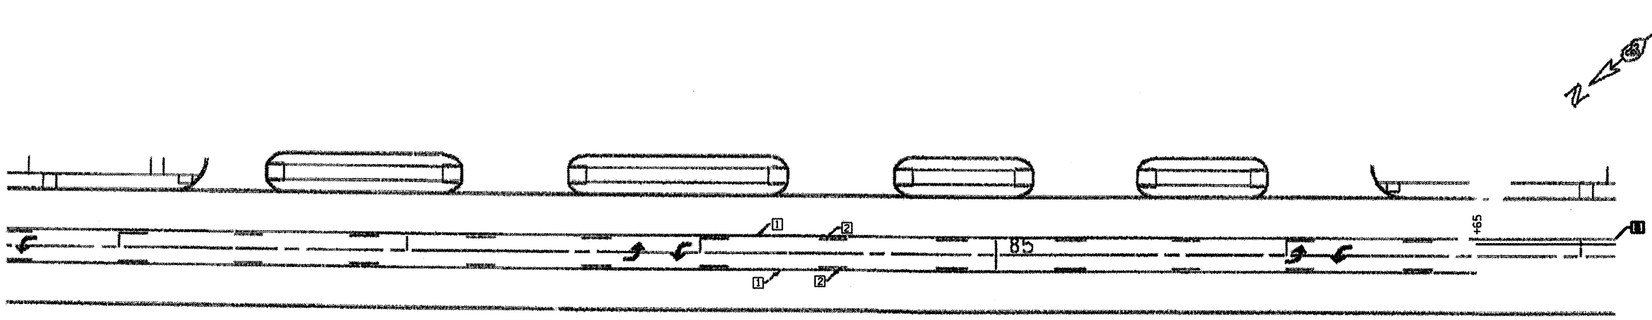

LEGEND

1	4" YELLOW SOLID
2	4" YELLOW DASH
3	4" DOUBLE YELLOW SOLID
4	4" WHITE SOLID
5	8" WHITE SOLID
6	12" YELLOW SOLID
7	12" WHITE SOLID
8	24" WHITE SOLID

0' 20' 40'
SCALE:

FILE NAME = D468743-CADD.dgn	USER NAME = tasmandw	DESIGNED -	REVISED -
		DRAWN -	REVISED -
	PLOT SCALE = 100.0000 ' / IN.	CHECKED -	REVISED -
	PLOT DATE = 3/16/2010	DATE -	REVISED -

STATE OF ILLINOIS
DEPARTMENT OF TRANSPORTATION

STRIPING DETAIL
STA 77+00 – 87+00

SCALE: | SHEET NO. OF SHEETS | STA. TO STA.

F.A.P. RTE.	SECTION	COUNTY	TOTAL SHEETS	SHEET NO.
656	(8)RS-3(L)RS-4	TAZEWELL	34	23
		CONTRACT NO. 68743		
	ILLINOIS FED. AID PROJECT			