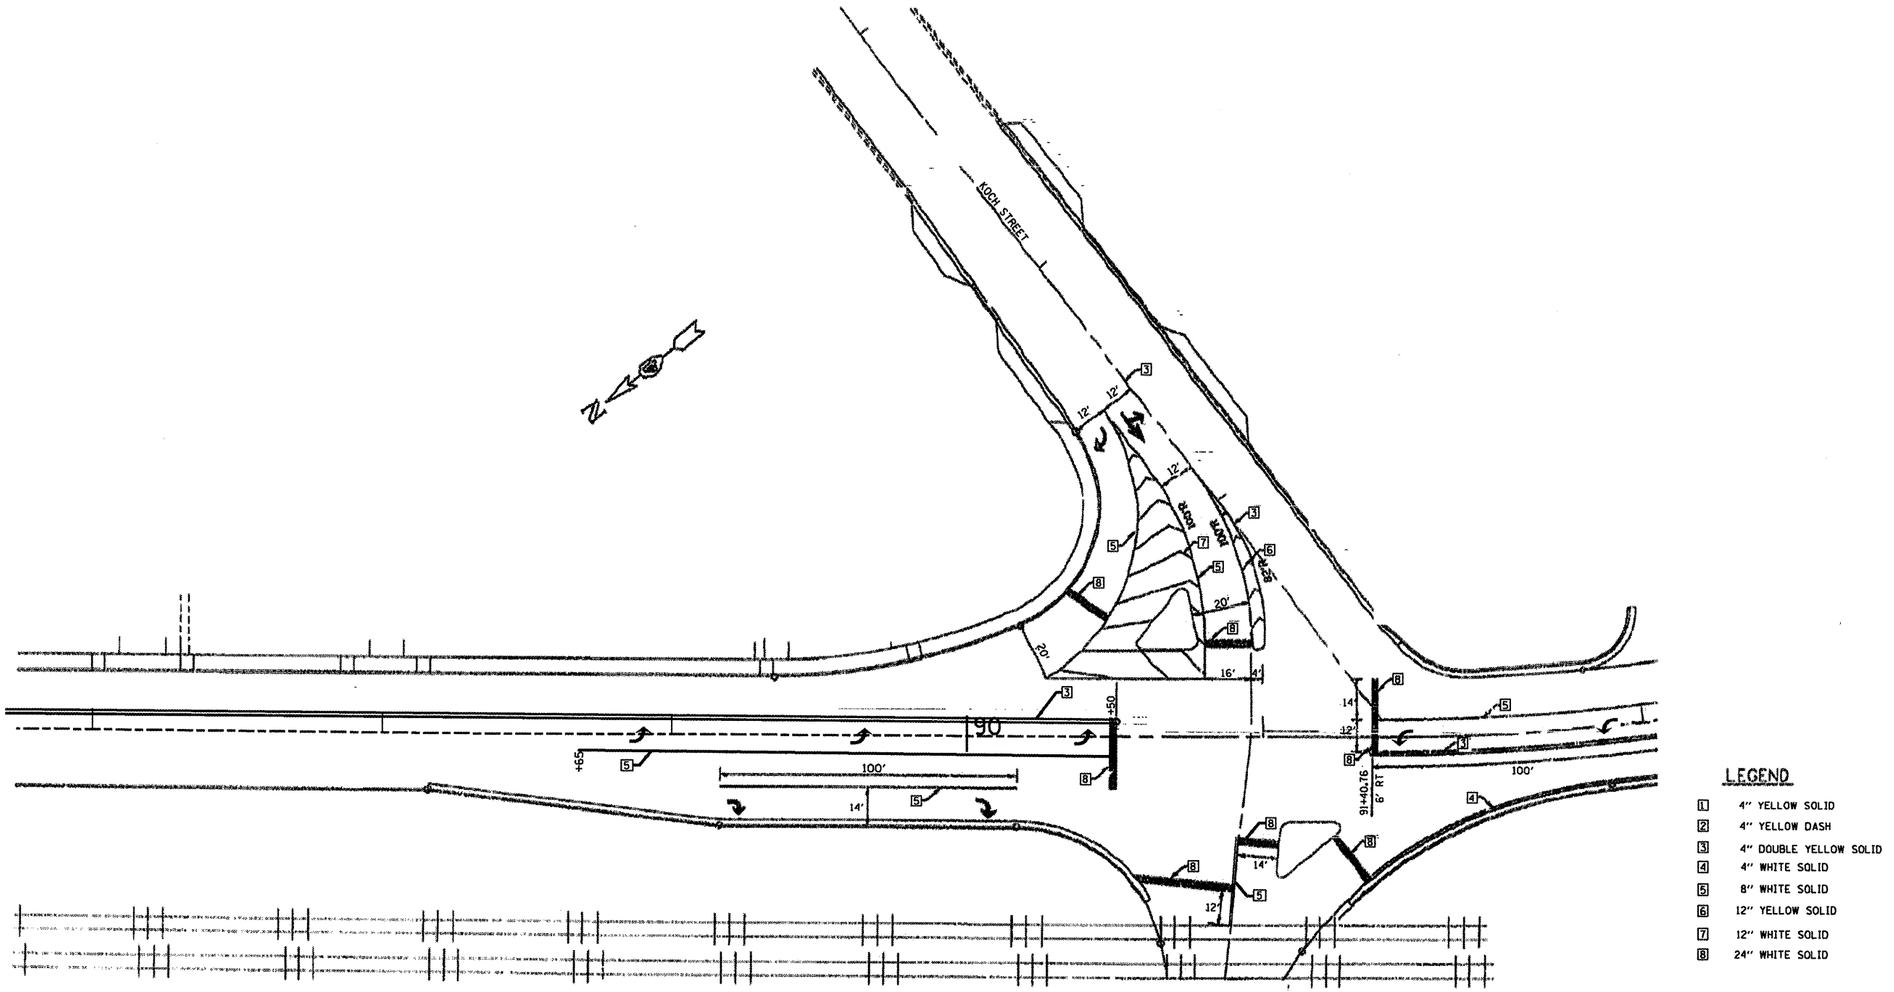

FILE NAME = D468743-CADD.dgn	USER NAME = tasmandw	DESIGNED -	REVISED -
		DRAWN -	REVISED -
	PLOT SCALE = 100.0000 ' / IN.	CHECKED -	REVISED -
	PLOT DATE = 3/16/2018	DATE -	REVISED -

STATE OF ILLINOIS
DEPARTMENT OF TRANSPORTATION

STRIPING DETAIL
STA 87+00 – 91+38.17, STA 1474+93.01 – 1474+00

SCALE: | SHEET NO. OF SHEETS | STA. TO STA.

F.A.P. RTE.	SECTION	COUNTY	TOTAL SHEETS	SHEET NO.
656	(8)RS-3(L)RS-4	TAZEWELL	34	24
		CONTRACT NO. 68743		
		ILLINOIS FED. AID PROJECT		