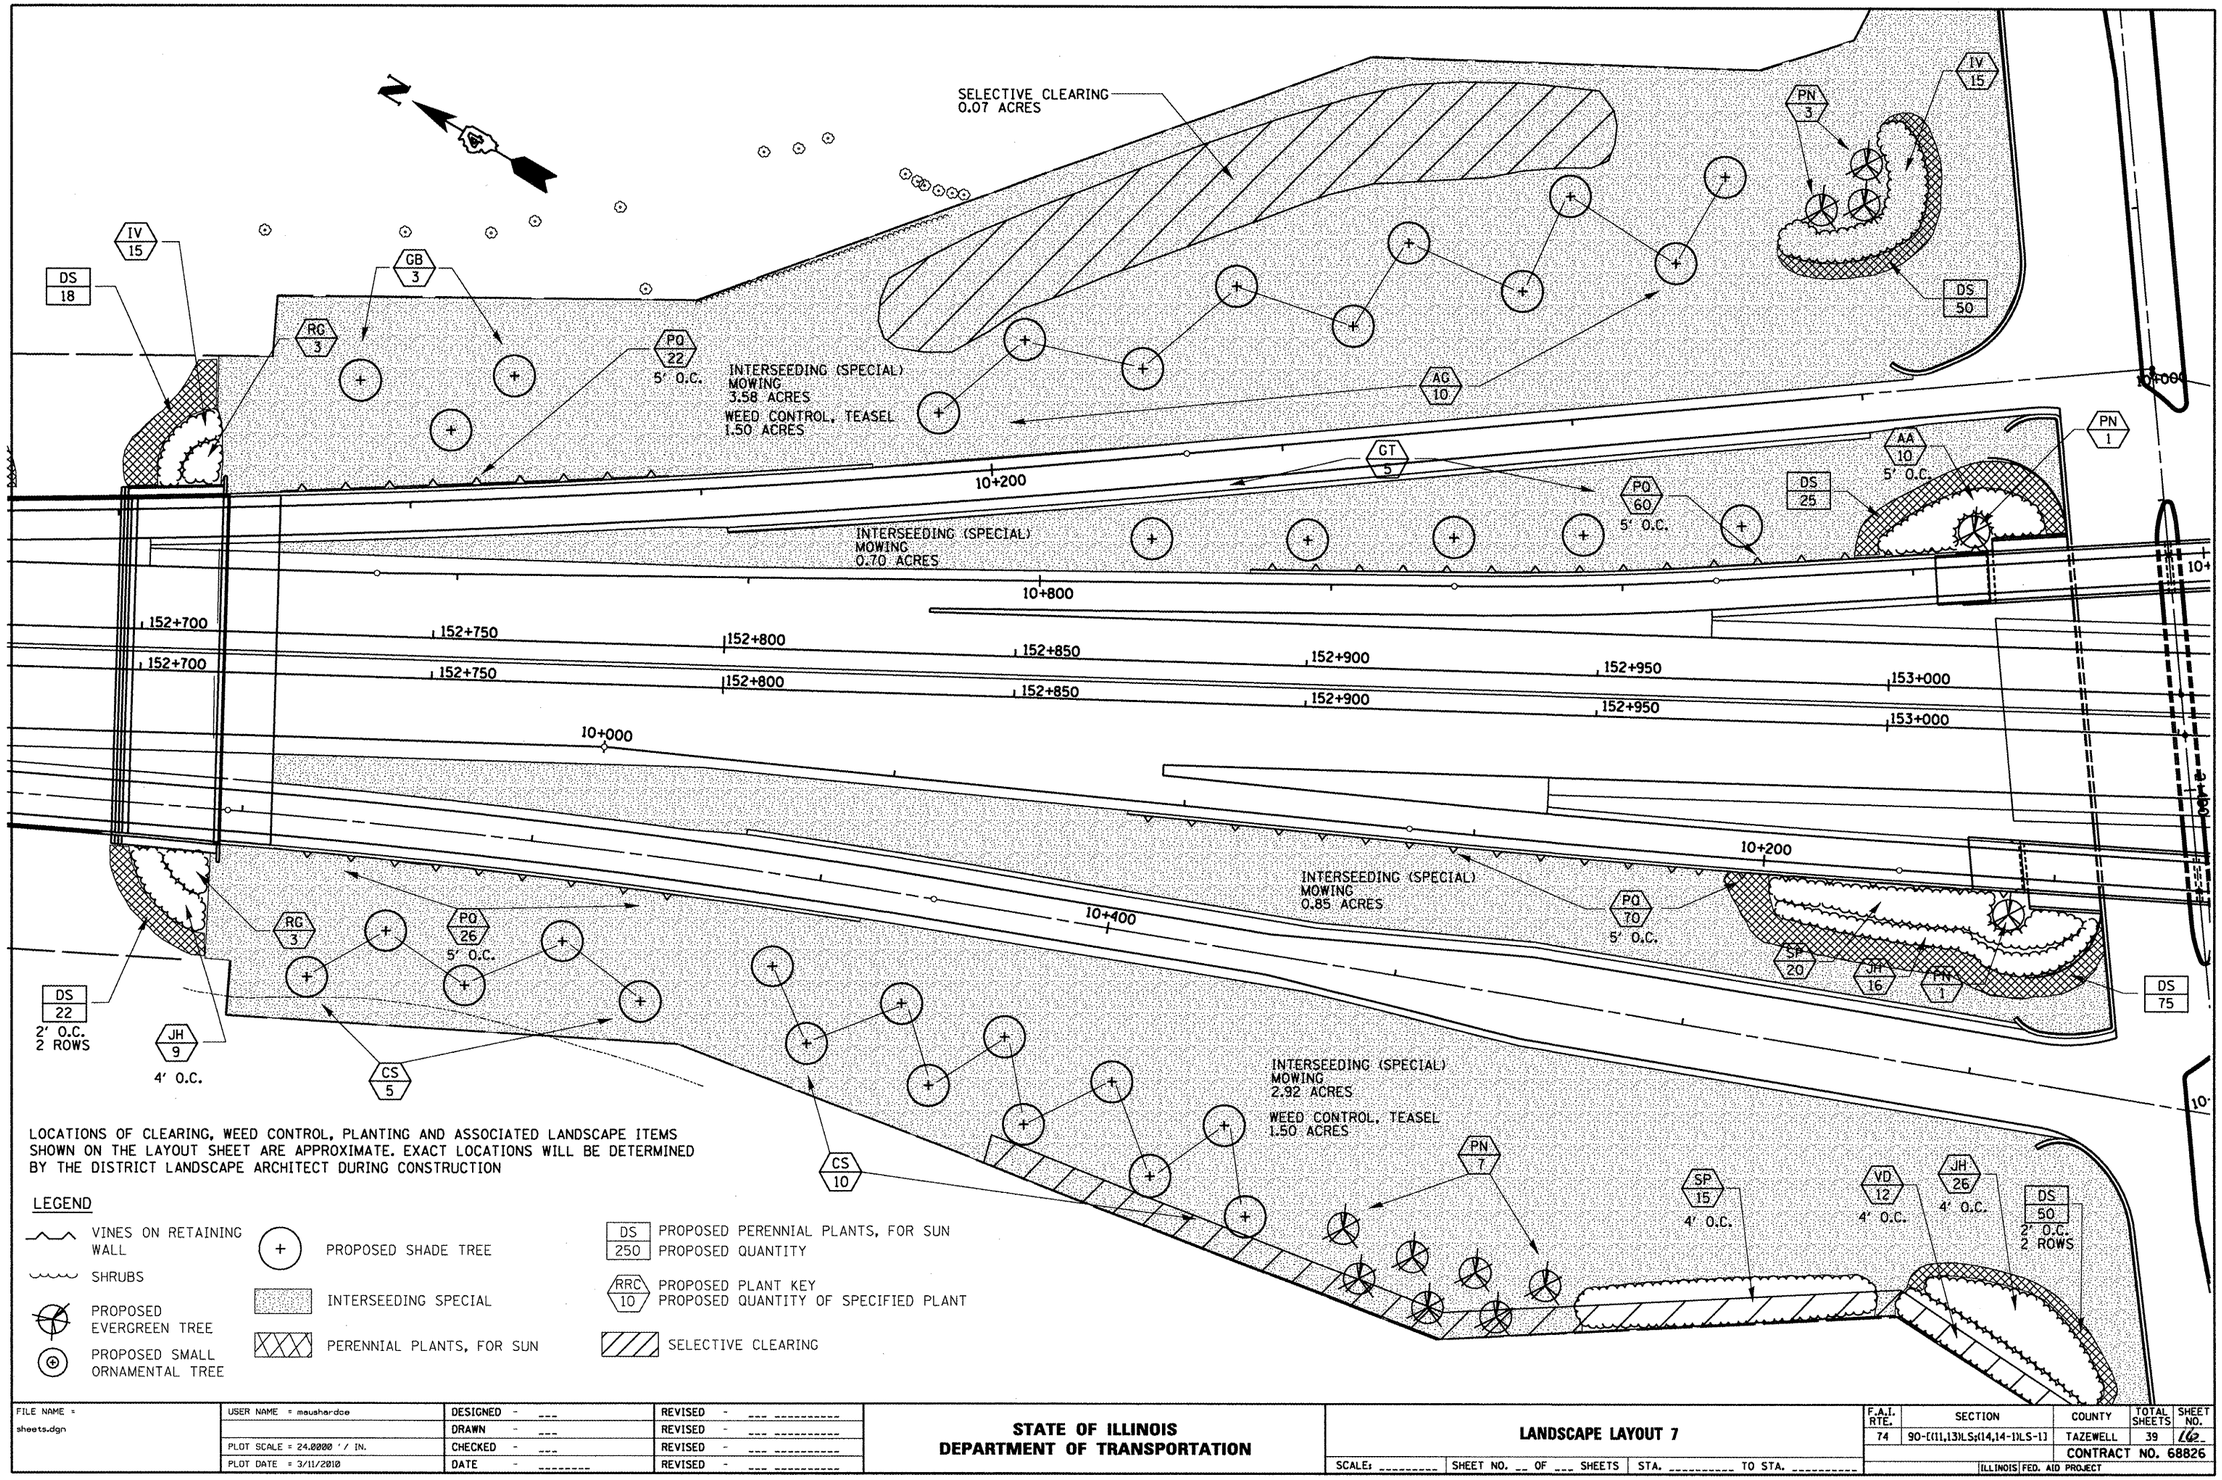

LOCATIONS OF CLEARING, WEED CONTROL, PLANTING AND ASSOCIATED LANDSCAPE ITEMS SHOWN ON THE LAYOUT SHEET ARE APPROXIMATE. EXACT LOCATIONS WILL BE DETERMINED BY THE DISTRICT LANDSCAPE ARCHITECT DURING CONSTRUCTION

LEGEND

- VINES ON RETAINING WALL
- SHRUBS
- PROPOSED EVERGREEN TREE
- PROPOSED SMALL ORNAMENTAL TREE
- PROPOSED SHADE TREE
- INTERSEEDING SPECIAL
- PERENNIAL PLANTS, FOR SUN
- DS / 250 — PROPOSED PERENNIAL PLANTS, FOR SUN / PROPOSED QUANTITY
- RRC / 10 — PROPOSED PLANT KEY / PROPOSED QUANTITY OF SPECIFIED PLANT
- SELECTIVE CLEARING

FILE NAME = sheets.dgn	USER NAME = maushardoe	DESIGNED - ---	REVISED - ---
		DRAWN - ---	REVISED - ---
	PLOT SCALE = 24.0000 ' / IN.	CHECKED - ---	REVISED - ---
	PLOT DATE = 3/11/2010	DATE - ---	REVISED - ---

STATE OF ILLINOIS
DEPARTMENT OF TRANSPORTATION

LANDSCAPE LAYOUT 7

SCALE: --- | SHEET NO. __ OF ___ SHEETS | STA. --- TO STA. ---

F.A.I. RTE.	SECTION	COUNTY	TOTAL SHEETS	SHEET NO.
74	90-[(11,13)LS;(14,14-1)LS-1]	TAZEWELL	39	LG2

CONTRACT NO. 68826

ILLINOIS FED. AID PROJECT