LOCATION 2 072-0135 PLAN VIEW FOR INFORMATION ONLY

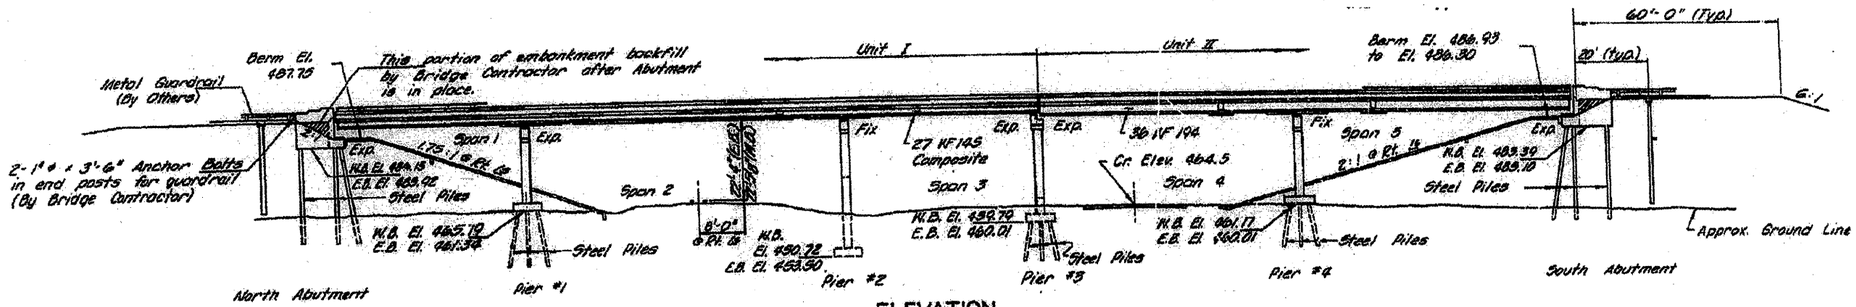

ELEVATION

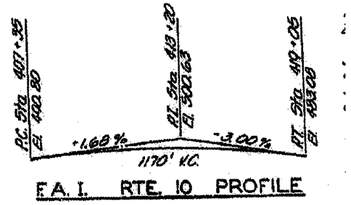

F.A.I. RTE. 10 PROFILE

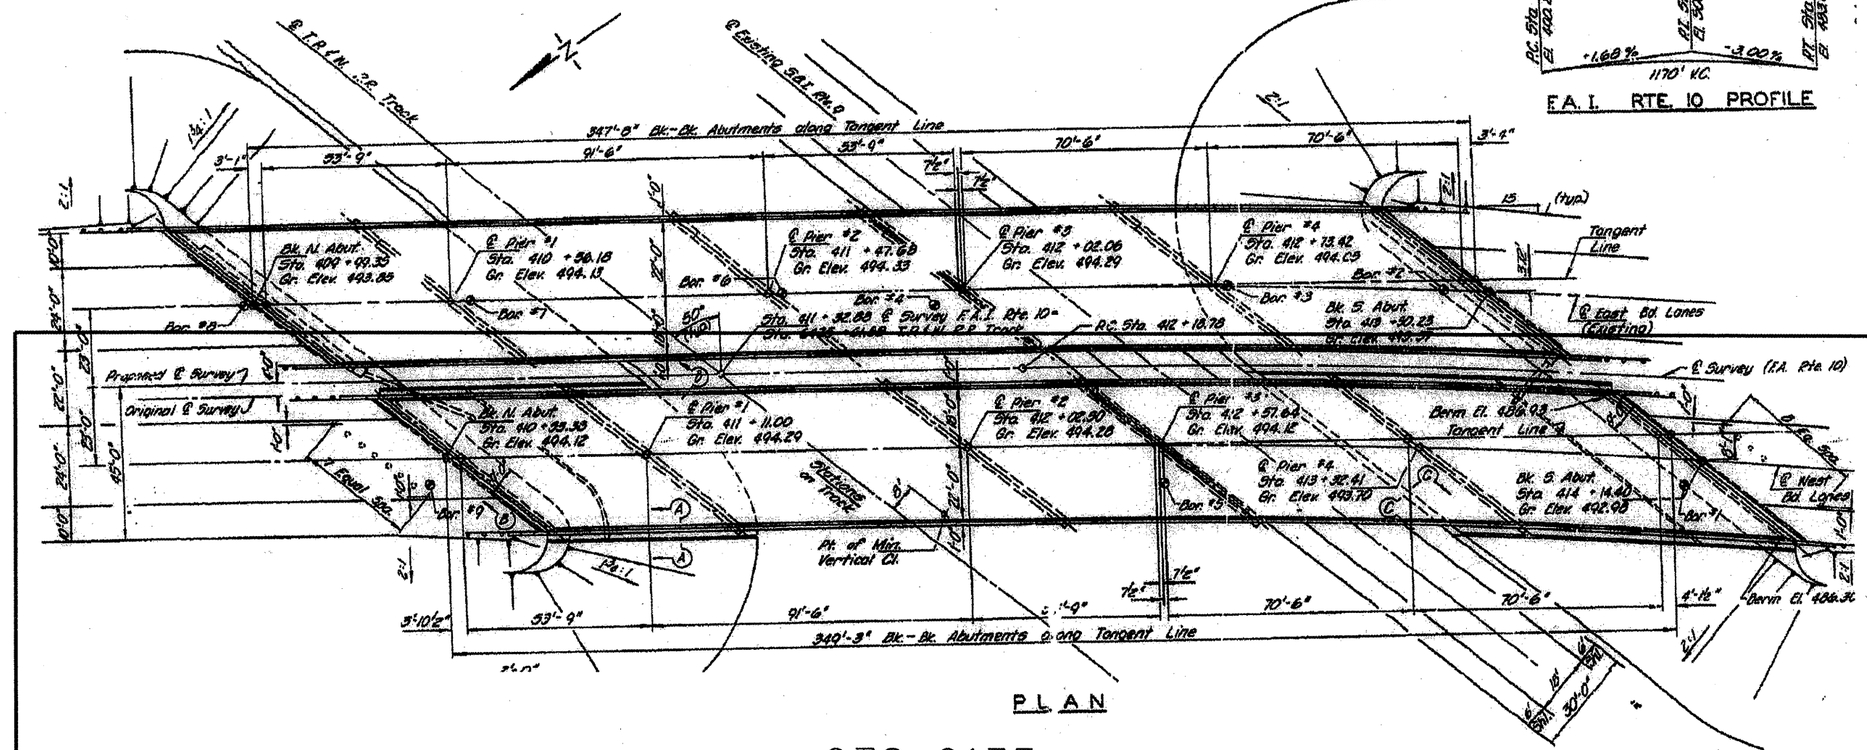

PLAN

072-0135

FILE NAME = Copy of 68398.dgn	USER NAME = inglistj	DESIGNED -	REVISED -	**STATE OF ILLINOIS DEPARTMENT OF TRANSPORTATION**				F.A. RTE.	SECTION	COUNTY	TOTAL SHEETS / SHEET NO.
		DRAWN -	REVISED -						(45-VHB-1)-1.2,(23-BR)-1	peoria	16 / 7
	PLOT SCALE = 100.0988 ' / IN.	CHECKED -	REVISED -							CONTRACT NO. 68975	
	PLOT DATE = 3/25/2010	DATE -	REVISED -		SCALE:	SHEET NO. OF SHEETS	STA.	TO STA.		ILLINOIS FED. AID PROJECT	