FINAL SURVEY	NOTE BOOK	NO.
	SURVEYED	
	PLOTTED	
	TEMPLATE	
	AREAS	
	AREAS CHECKED	

BY	DATE

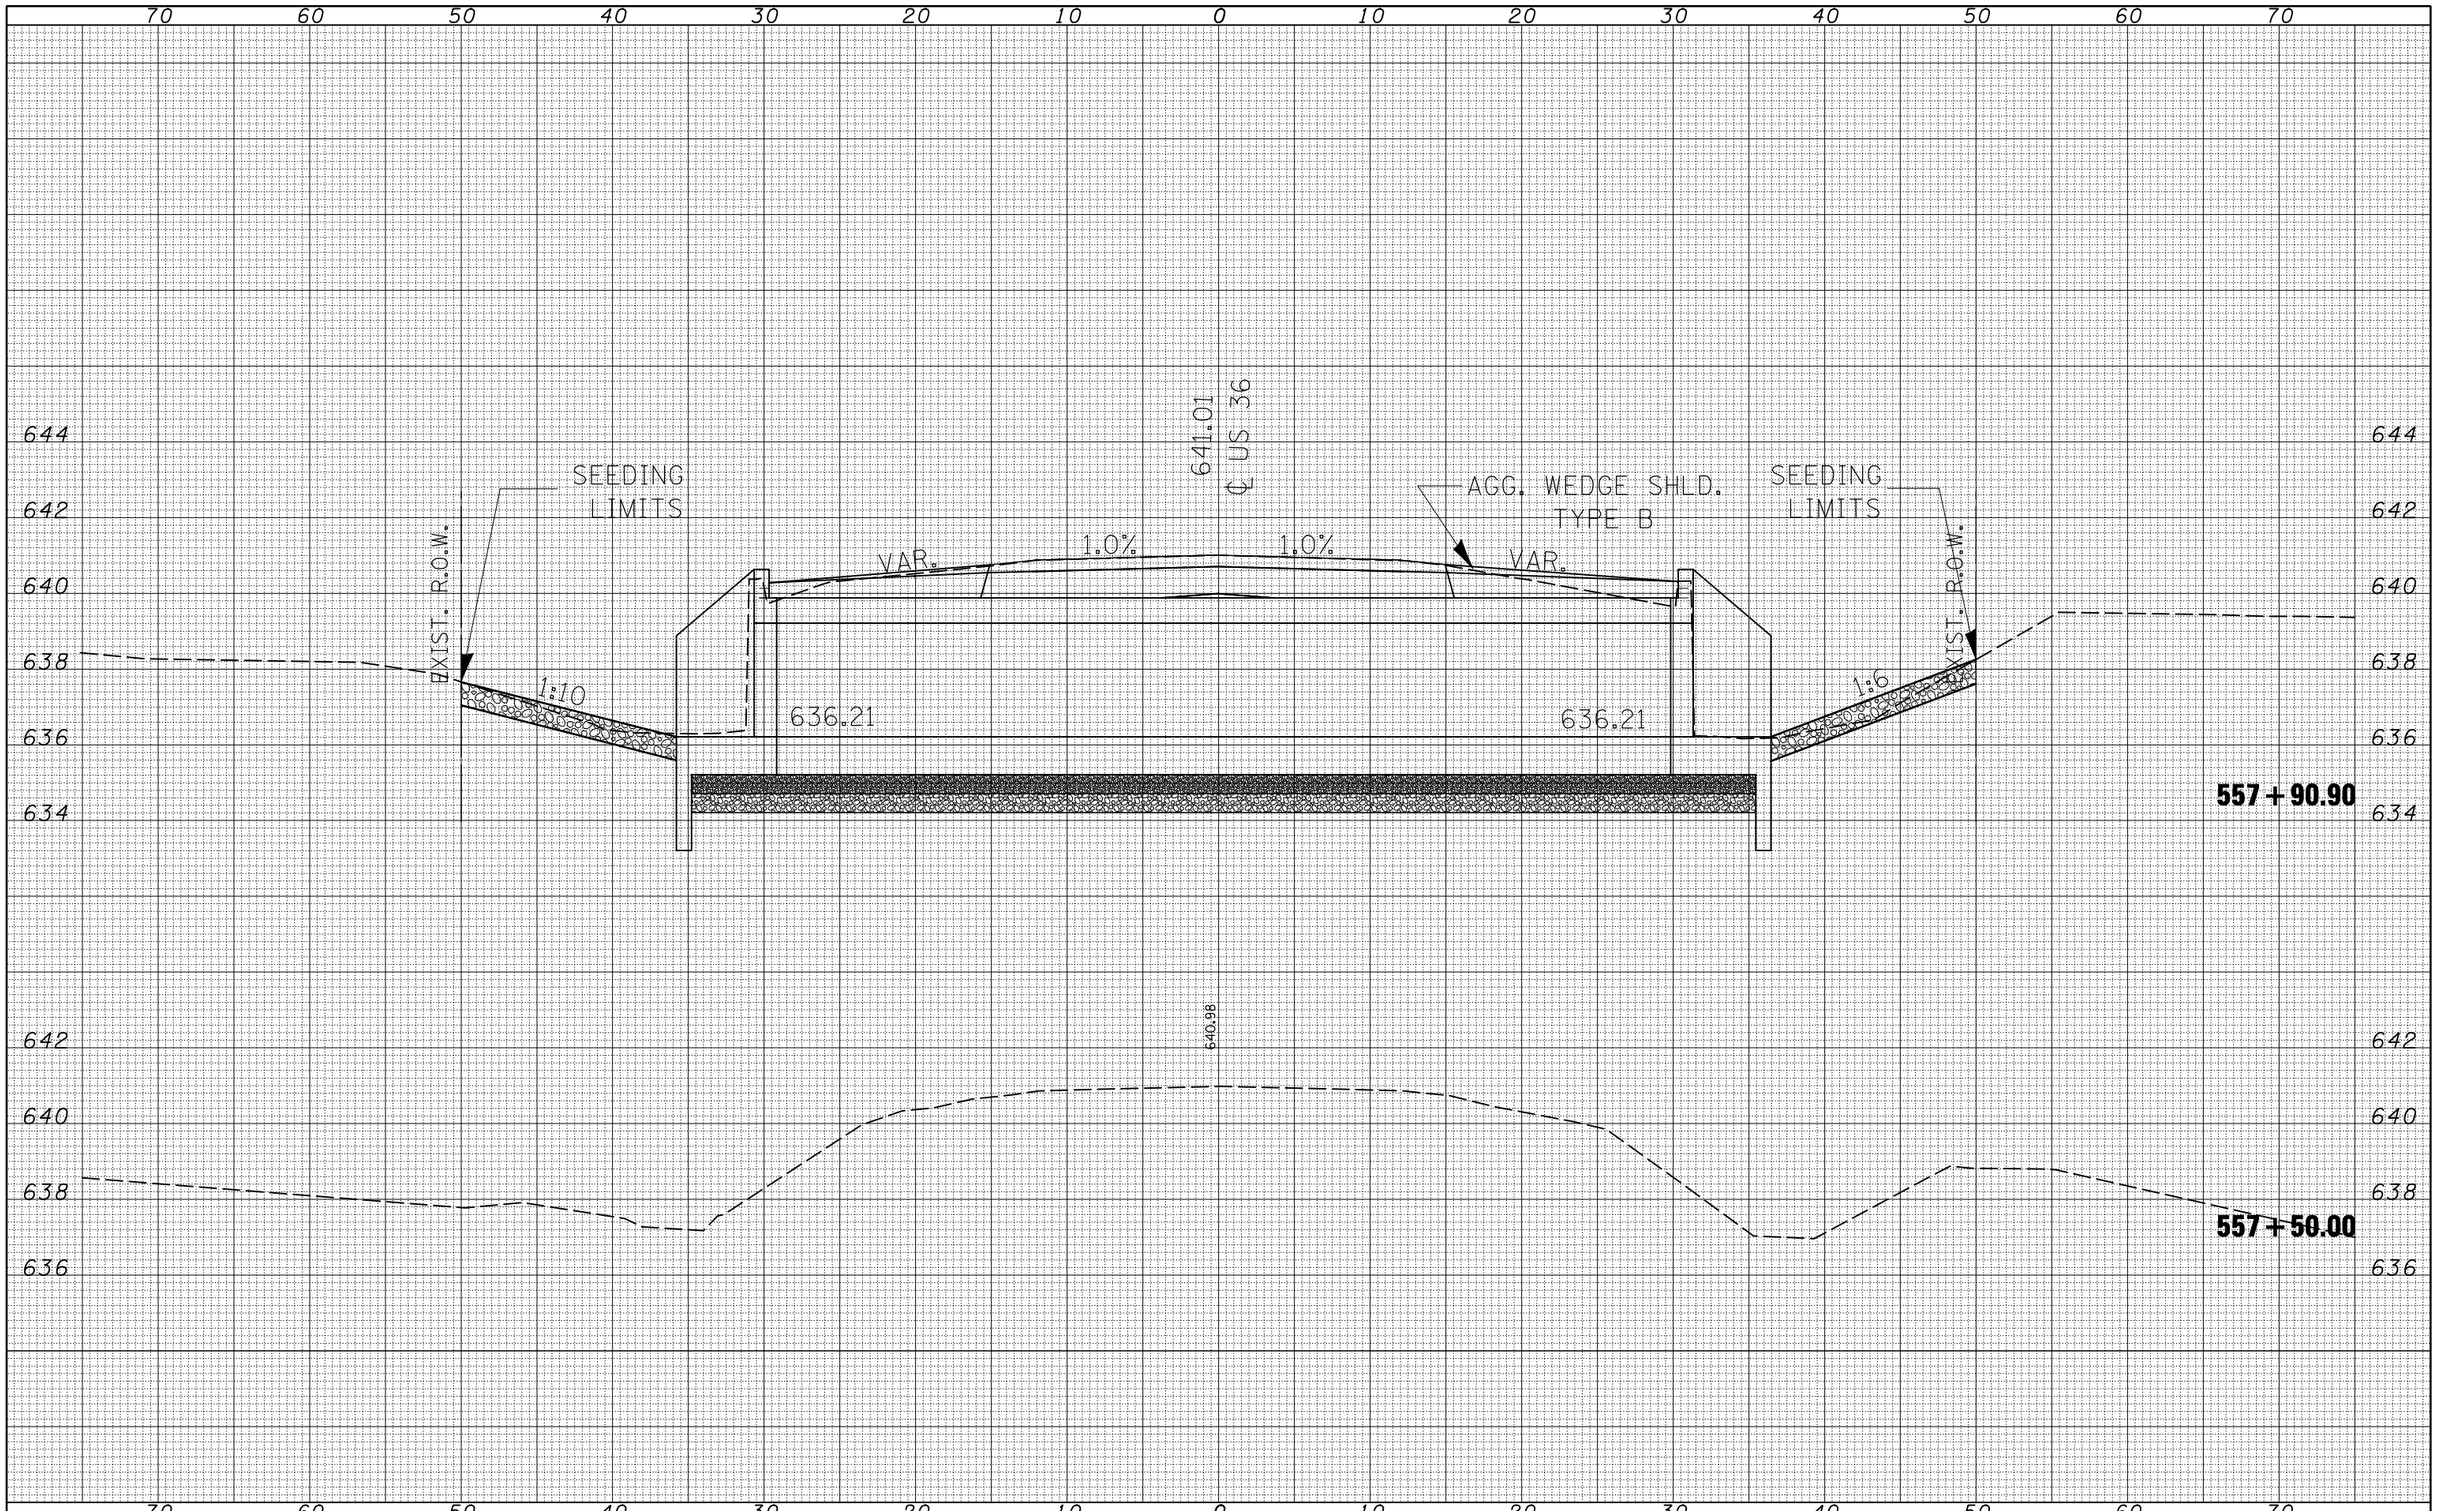

ORIGINAL SURVEY	NOTE BOOK	NO.
	SURVEYED	
	PLOTTED	
	TEMPLATE	
	AREAS	
	AREAS CHECKED	

BY	DATE

FILE NAME = c:\pw_work\PWIDOT\BUCKLESJJ\d0134382\D570696-sht-XS.dgn	USER NAME = bucklesjj	DESIGNED -	REVISED -
		DRAWN -	REVISED -
	PLOT SCALE = 10.0000 ' / IN.	CHECKED -	REVISED -
	PLOT DATE = 3/22/2010	DATE -	REVISED -

STATE OF ILLINOIS
DEPARTMENT OF TRANSPORTATION

CROSS SECTIONS
S.N. 021-8053

SCALE: | SHEET NO. 2 OF 3 SHEETS | STA. 557+50.00 TO STA. 557+90.90

F.A.P RTE.	SECTION	COUNTY	TOTAL SHEETS	SHEET NO.
323	(145,146)CR	DOUGLAS	36	35
		CONTRACT NO. 70696		
	ILLINOIS	FED. AID PROJECT		