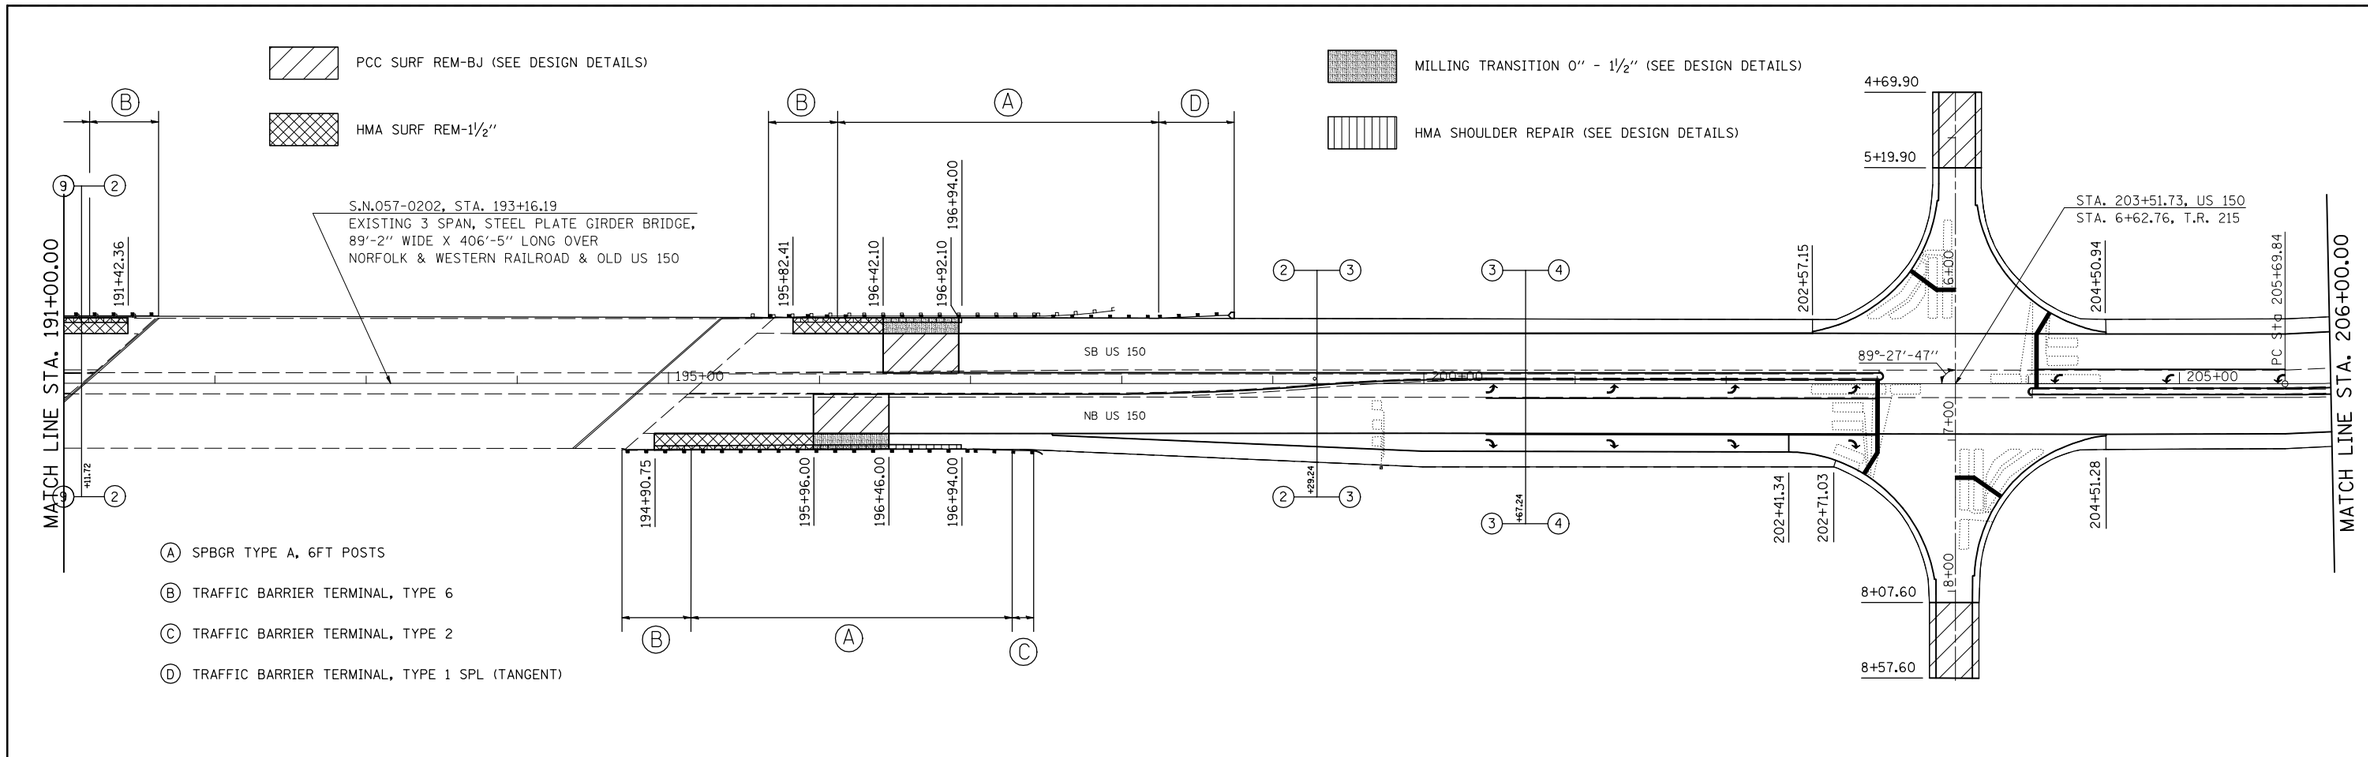

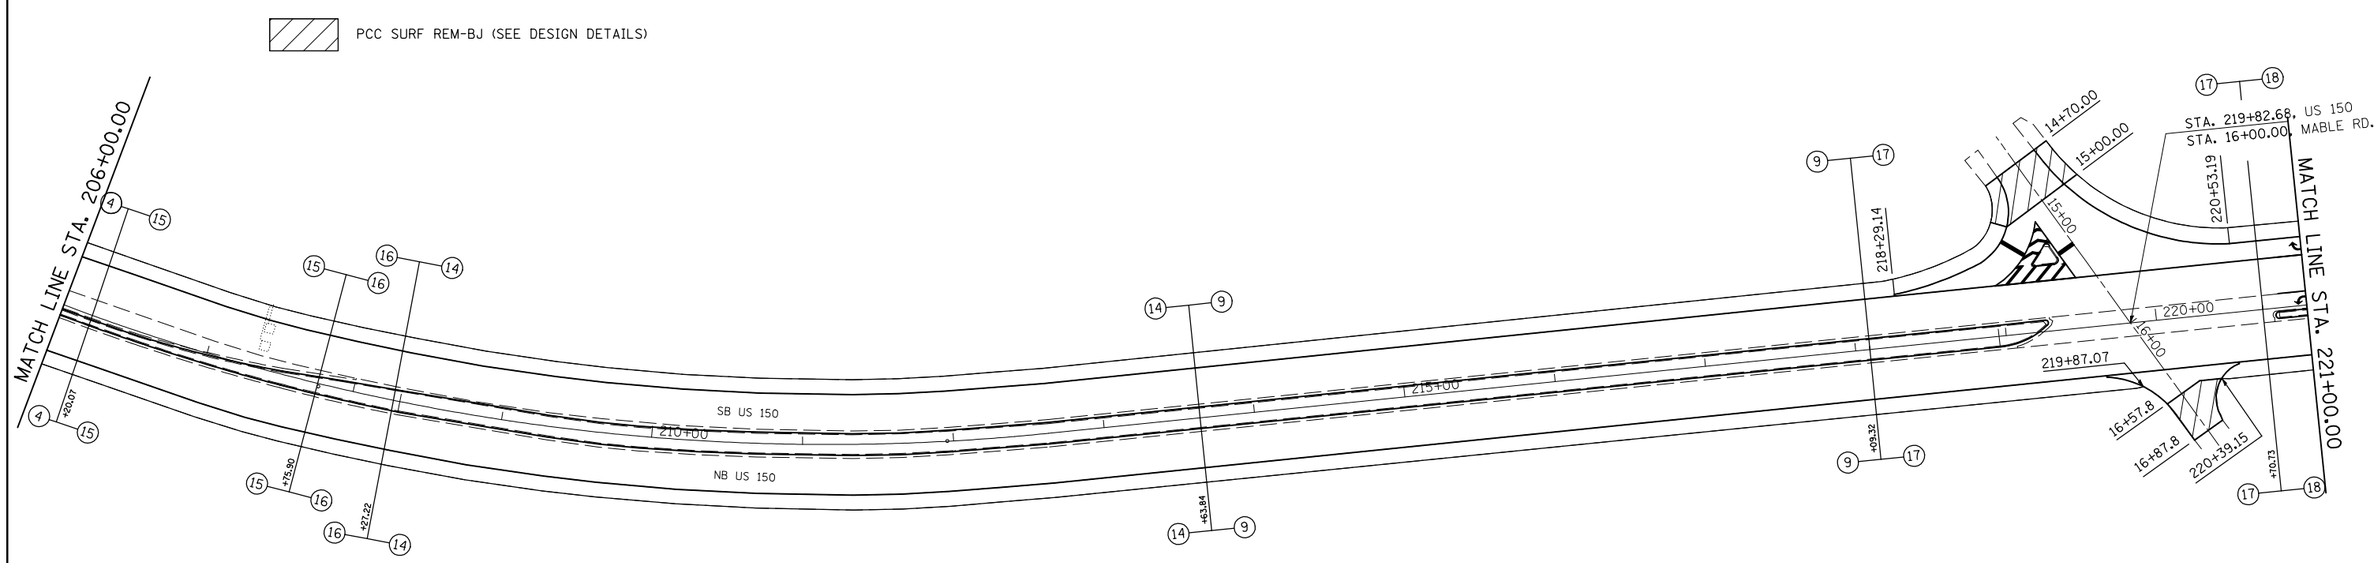

FILE NAME = c:\pw_work\PWIDOT\SHERERJM\d0109813\D570768-sht-plan_50.dgn	USER NAME = sherer jm	DESIGNED -	REVISED -	STATE OF ILLINOIS DEPARTMENT OF TRANSPORTATION	US 150 Plan Sheet	F.A.P. RTE.	SECTION	COUNTY	TOTAL SHEETS	SHEET NO.
		DRAWN -	REVISED -			676	(9-1,9)RS	MCLEAN	81	49
	PLOT SCALE = 100.2635 ' / IN.	CHECKED -	REVISED -					CONTRACT NO. 70768		
	PLOT DATE = 2/25/2010	DATE -	REVISED -		SCALE: 1" = 50' / SHEET NO. 6 OF 8 SHEETS / STA. 191+00.00 TO STA. 221+00.00			ILLINOIS FED. AID PROJECT		

Sheet: 24
Angle: 90.4848
Align: US_150ALL