• F.A.I. 72, F.A.P. 67, F.A.P. 75 & F.A.P. 668
•• D-6 SPFLD-CLRLAKE DIRKSEN 2002

F.A.P. RTE.	SECTION	COUNTY	TOTAL SHEETS	SHEET NO.
•	••	SANGAMON	363	47
STA.	TO STA.			
FED. ROAD DIST. NO.	ILLINOIS	FED. AID PROJECT		

CONTRACT NO. 72088

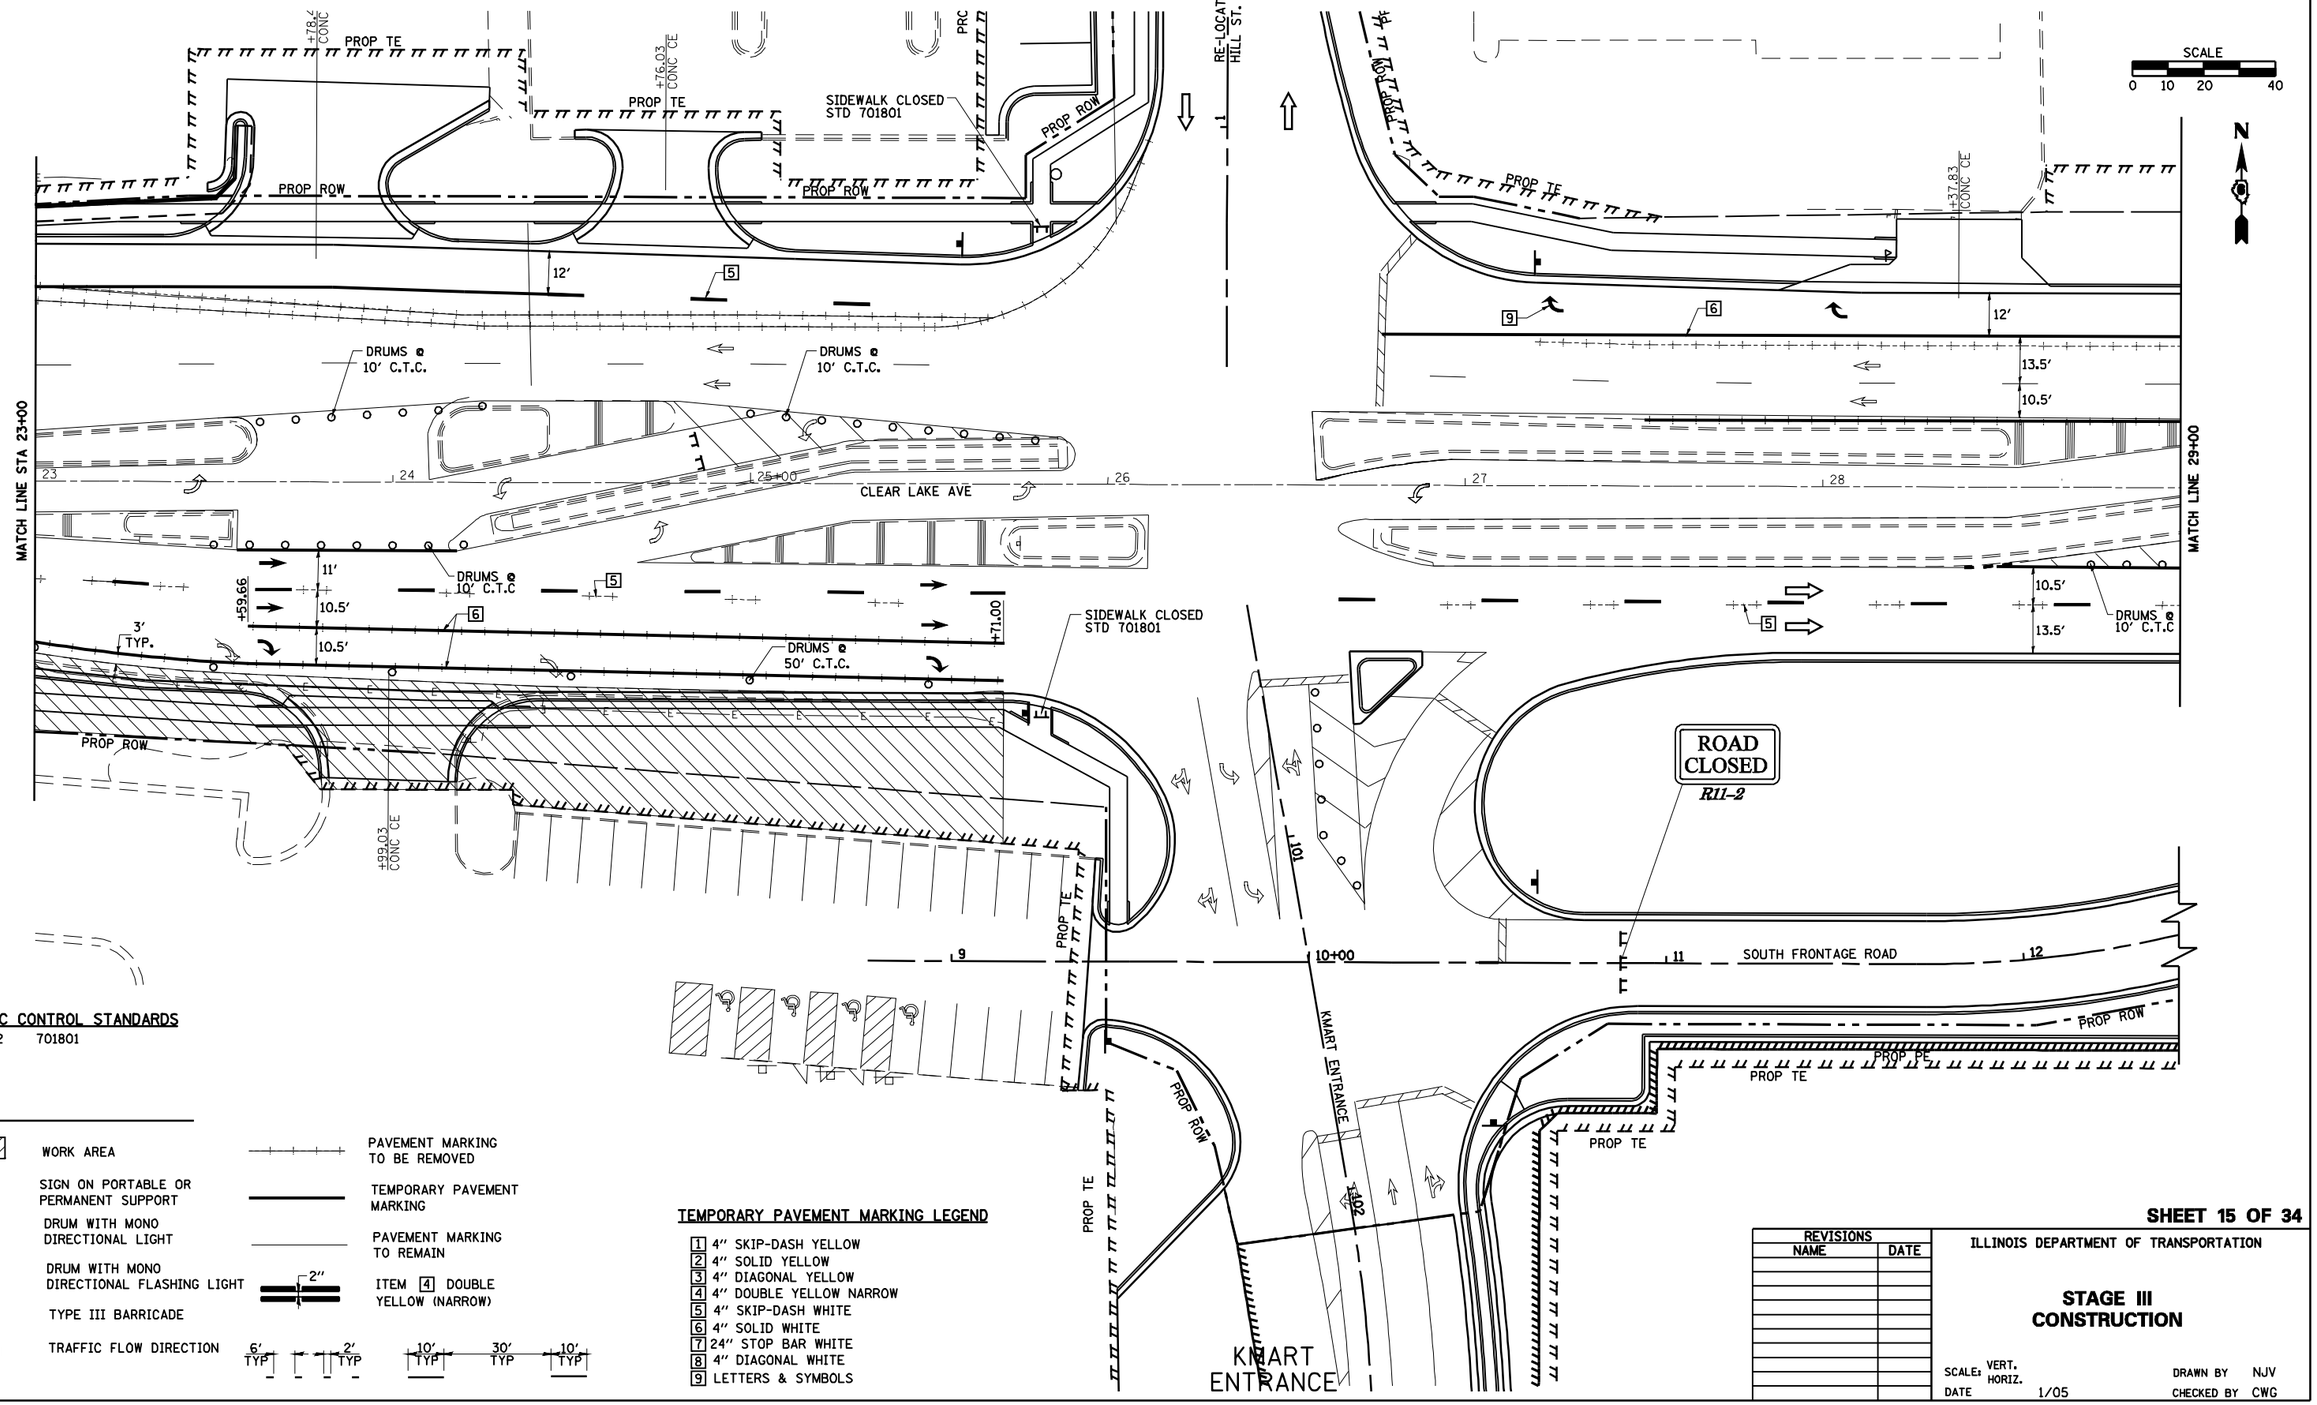

TRAFFIC CONTROL STANDARDS
701602 701801

LEGEND

- WORK AREA
- SIGN ON PORTABLE OR PERMANENT SUPPORT
- DRUM WITH MONO DIRECTIONAL LIGHT
- DRUM WITH MONO DIRECTIONAL FLASHING LIGHT
- TYPE III BARRICADE
- TRAFFIC FLOW DIRECTION
- PAVEMENT MARKING TO BE REMOVED
- TEMPORARY PAVEMENT MARKING
- PAVEMENT MARKING TO REMAIN
- ITEM [4] DOUBLE YELLOW (NARROW) (2")
- 6' TYP, 2' TYP, 10' TYP, 30' TYP, 10' TYP

TEMPORARY PAVEMENT MARKING LEGEND

1. 4" SKIP-DASH YELLOW
2. 4" SOLID YELLOW
3. 4" DIAGONAL YELLOW
4. 4" DOUBLE YELLOW NARROW
5. 4" SKIP-DASH WHITE
6. 4" SOLID WHITE
7. 24" STOP BAR WHITE
8. 4" DIAGONAL WHITE
9. LETTERS & SYMBOLS

SHEET 15 OF 34

REVISIONS NAME	DATE

ILLINOIS DEPARTMENT OF TRANSPORTATION

STAGE III CONSTRUCTION

SCALE: VERT.
HORIZ.
DATE 1/05

DRAWN BY NJV
CHECKED BY CWG