F.A. RTE.	SECTION	COUNTY	TOTAL SHEETS	SHEET NO.
*	**	SANGAMON	363	79
STA. 53+00.00		TO STA. 59+00.00		
FED. ROAD DIST. NO.	ILLINOIS	FED. AID PROJECT		

* F.A.I. 72, F.A.P. 67, F.A.P. 75 & F.A.P. 668
** D-6 SPFLD-CLRLAKE DIRKSEN 2002

CONTRACT NO. 72088

SEC 30, T16N, R5W, 3RD PM

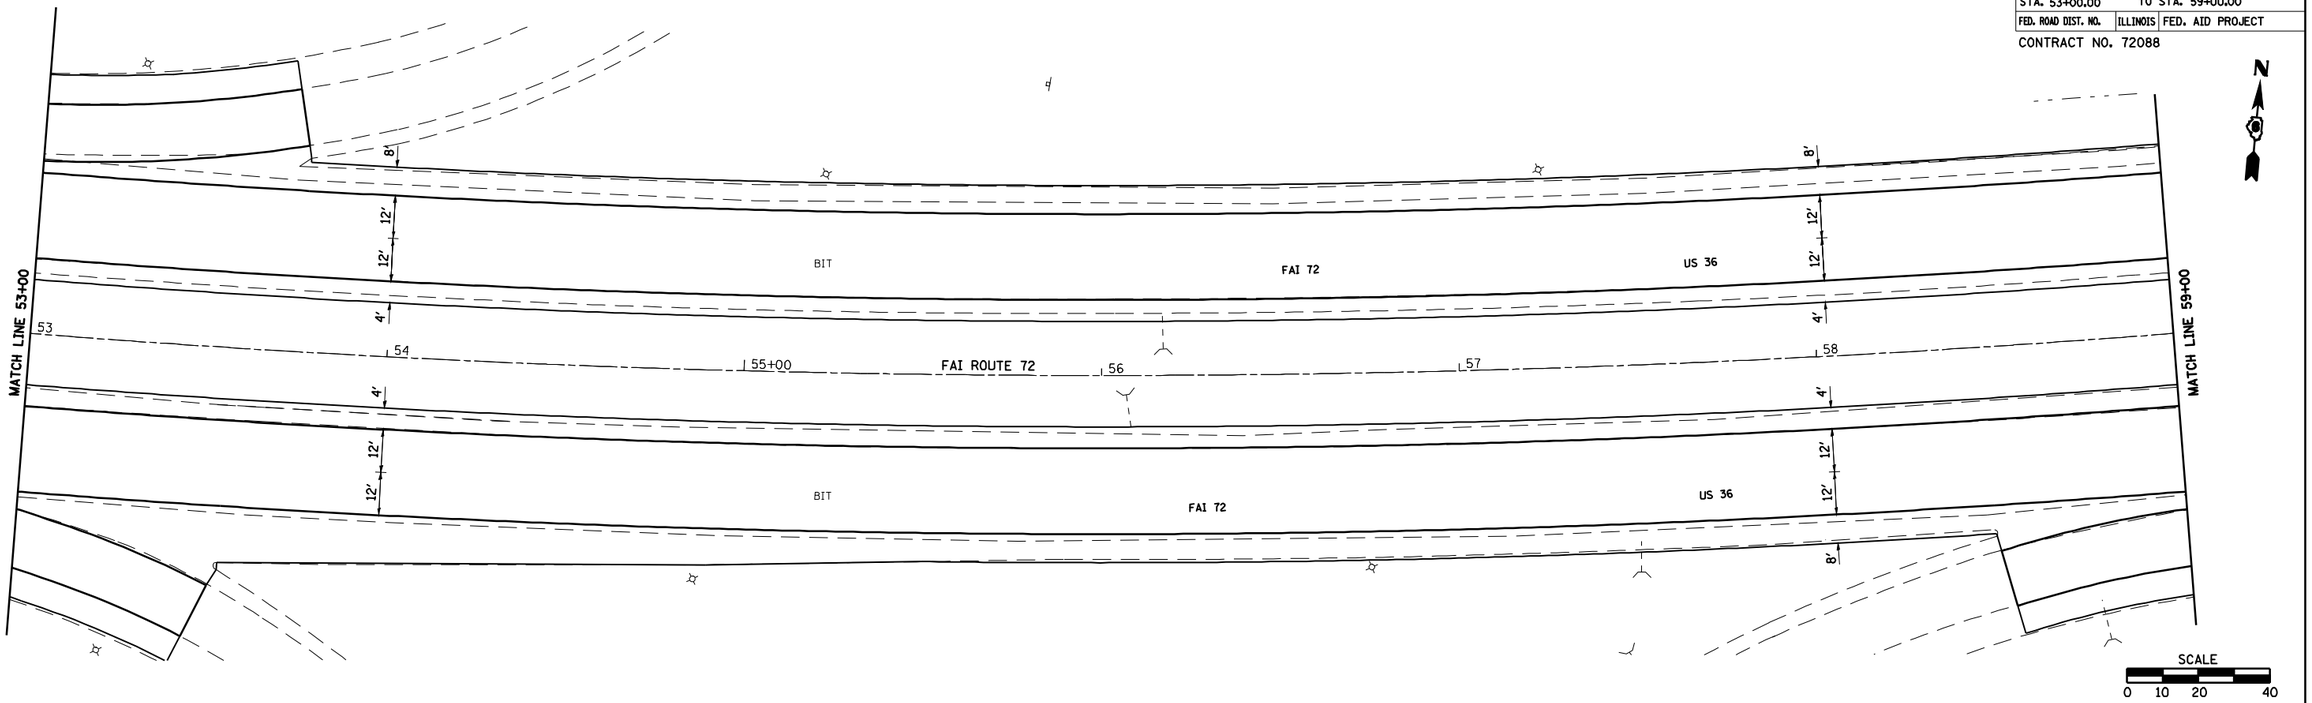

PLAN
SURVEYED
PLOTTED
ALIGNMENT CHECKED
RT. OF WAY CHECKED
LAND TILE NAME
NOTE BOOK NO.
BY
DATE

PROFILE
SURVEYED
PLOTTED
GRADES CHECKED
BLKN. NOTED
SPIRALITHE KOFAI'N'S CHKD
NOTE BOOK NO.
BY
DATE

CLEAR LAKE AVE