• F.A.I. 72, F.A.P. 67, F.A.P. 75 & F.A.P. 668
•• D-6 SPFLD-CLRLAKE DIRKSEN 2002

F.A.P. RTE.	SECTION	COUNTY	TOTAL SHEETS	SHEET NO.
•	•	SANGAMON	363	160
STA.		TO STA.		
FED. ROAD DIST. NO.	ILLINOIS	FED. AID PROJECT		

CONTRACT NO. 72088

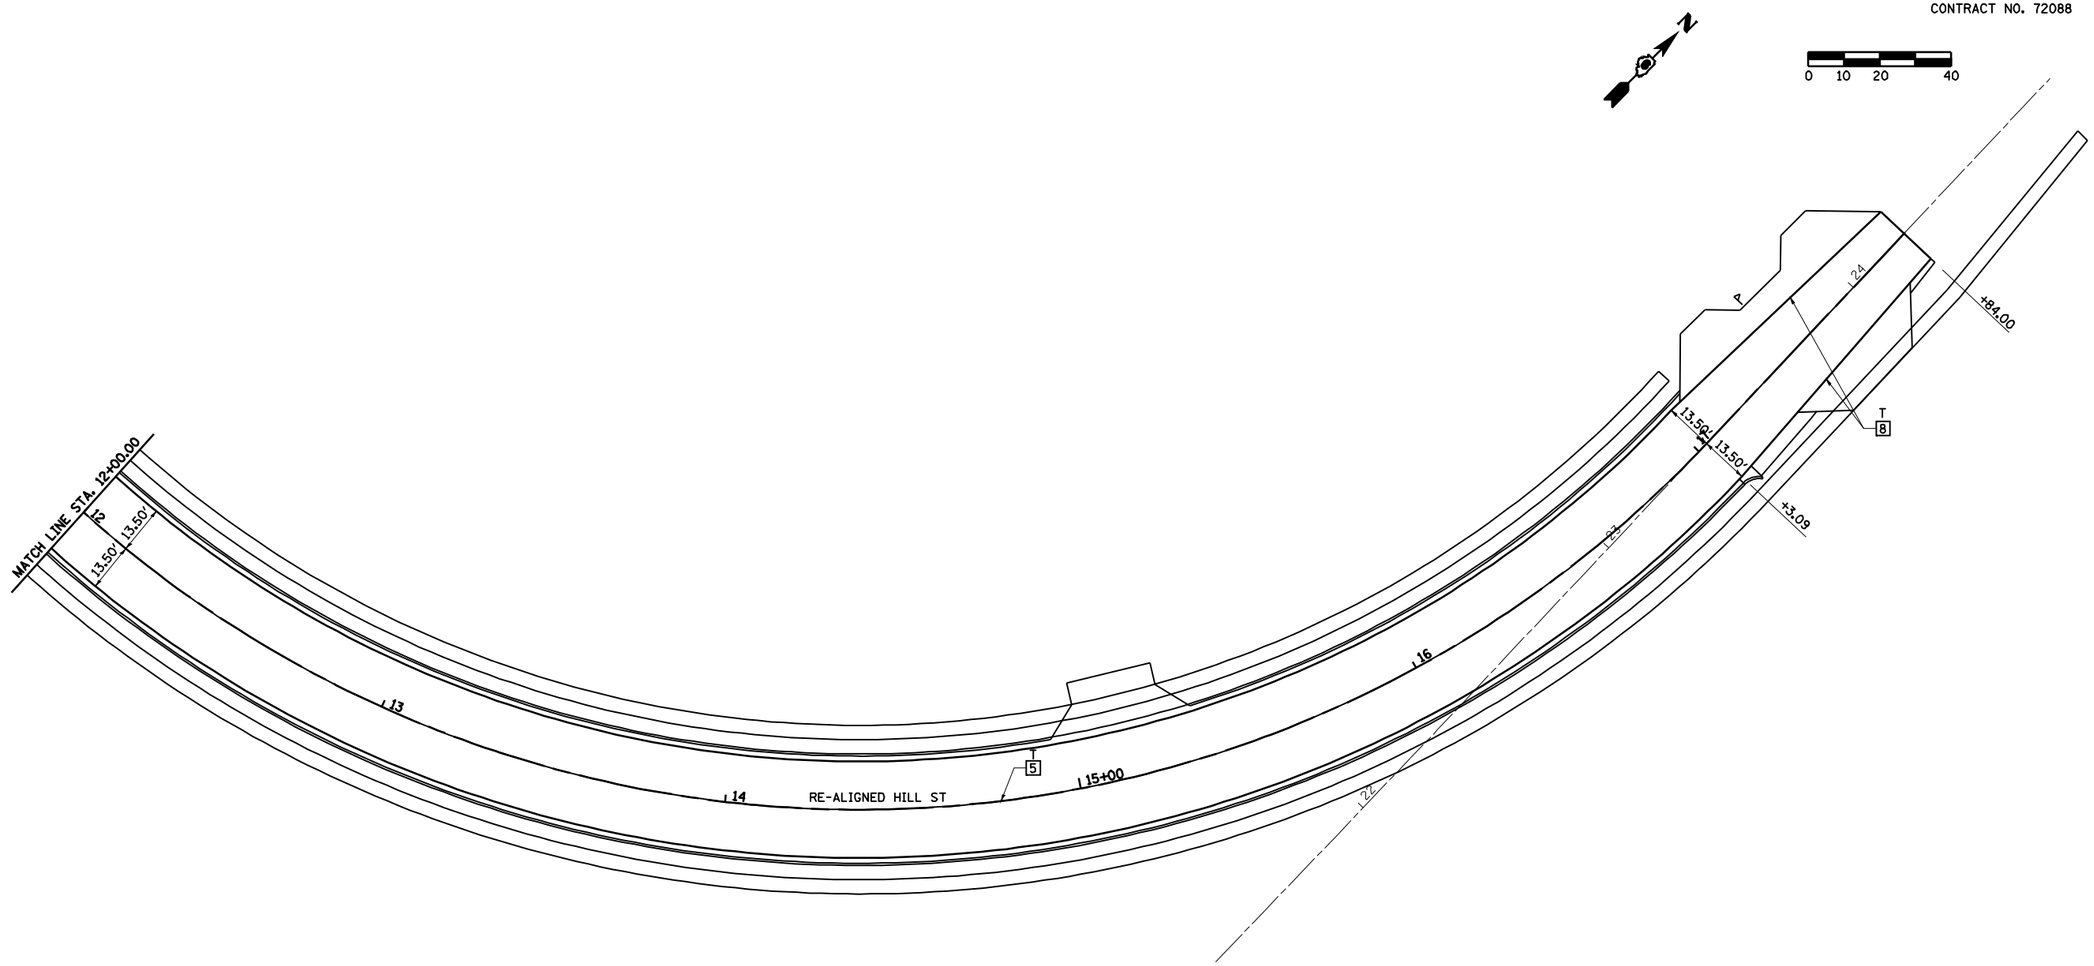

TYPICAL PAVEMENT MARKING LEGEND

1. 5" SKIP-DASH YELLOW
2. 5" SOLID YELLOW
3. 12" DIAGONAL YELLOW
4. 5" DOUBLE YELLOW NARROW
5. 5" DOUBLE YELLOW WIDE
6. 5" SKIP-DASH WHITE
7. 6" SKIP-DASH WHITE
8. 5" SOLID WHITE
9. 6" SOLID WHITE
10. 8" SOLID WHITE
11. 24" STOP BAR WHITE
12. 12" DIAGONAL WHITE

U - URETHANE
PP - PREFORMED PLASTIC, TYPE B
T - THERMOPLASTIC
P - PAINT
ALL TRAFFIC ARROWS ARE "PP"

SEE STANDARDS 780001 & 781001 AND DISTRICT PAVEMENT MARKING DETAILS FOR ADDITIONAL DETAILS FOR PAVEMENT MARKING AND RAISED REFLECTIVE PAVEMENT MARKERS.

LEGEND

RAISED REFL PAVT MKR AMBER BIDIRECTIONAL
RAISED REFL PAVT MKR AMBER MONODIRECTIONAL
RAISED REFL PAVT MKR CRYSTAL MONODIRECTIONAL
2" ITEM 4 DOUBLE YELLOW (NARROW)
C PRISMATIC CURB REFLECTOR AMBER BIDIRECTIONAL
C PRISMATIC CURB REFLECTOR AMBER MONODIRECTIONAL
C PRISMATIC CURB REFLECTOR CRYSTAL MONODIRECTIONAL
EXISTING PAVEMENT MARKING
8" ITEM 5 DOUBLE YELLOW (WIDE)

6' TYP — 2' TYP — 10' TYP — 30' TYP — 10' TYP

SHEET 19 OF 19

REVISIONS	
NAME	DATE

ILLINOIS DEPARTMENT OF TRANSPORTATION

PAVEMENT MARKING PLAN HILL STREET

SCALE: VERT. HORIZ.
DATE 08/05
DRAWN BY MLO
CHECKED BY SJK