F.A. RTE.	SECTION	COUNTY	TOTAL SHEETS	SHEET NO.
•	••	SANGAMON	363	294

STA. 172+00.00 TO STA.172+07.47

FED. ROAD DIST. NO. ILLINOIS FED. AID PROJECT

CONTRACT NO. 72088

• F.A.I. 72, F.A.P. 67, F.A.P. 75 & F.A.P. 668
•• D-6 SPFLD-CLRLAKE DIRKSEN 2002

	DATE
	BY
FINAL SURVEY	SURVEYED
	PLOTTED
NOTE BOOK	TYPING AE
NO.	AREAS
	AREAS CHECKED

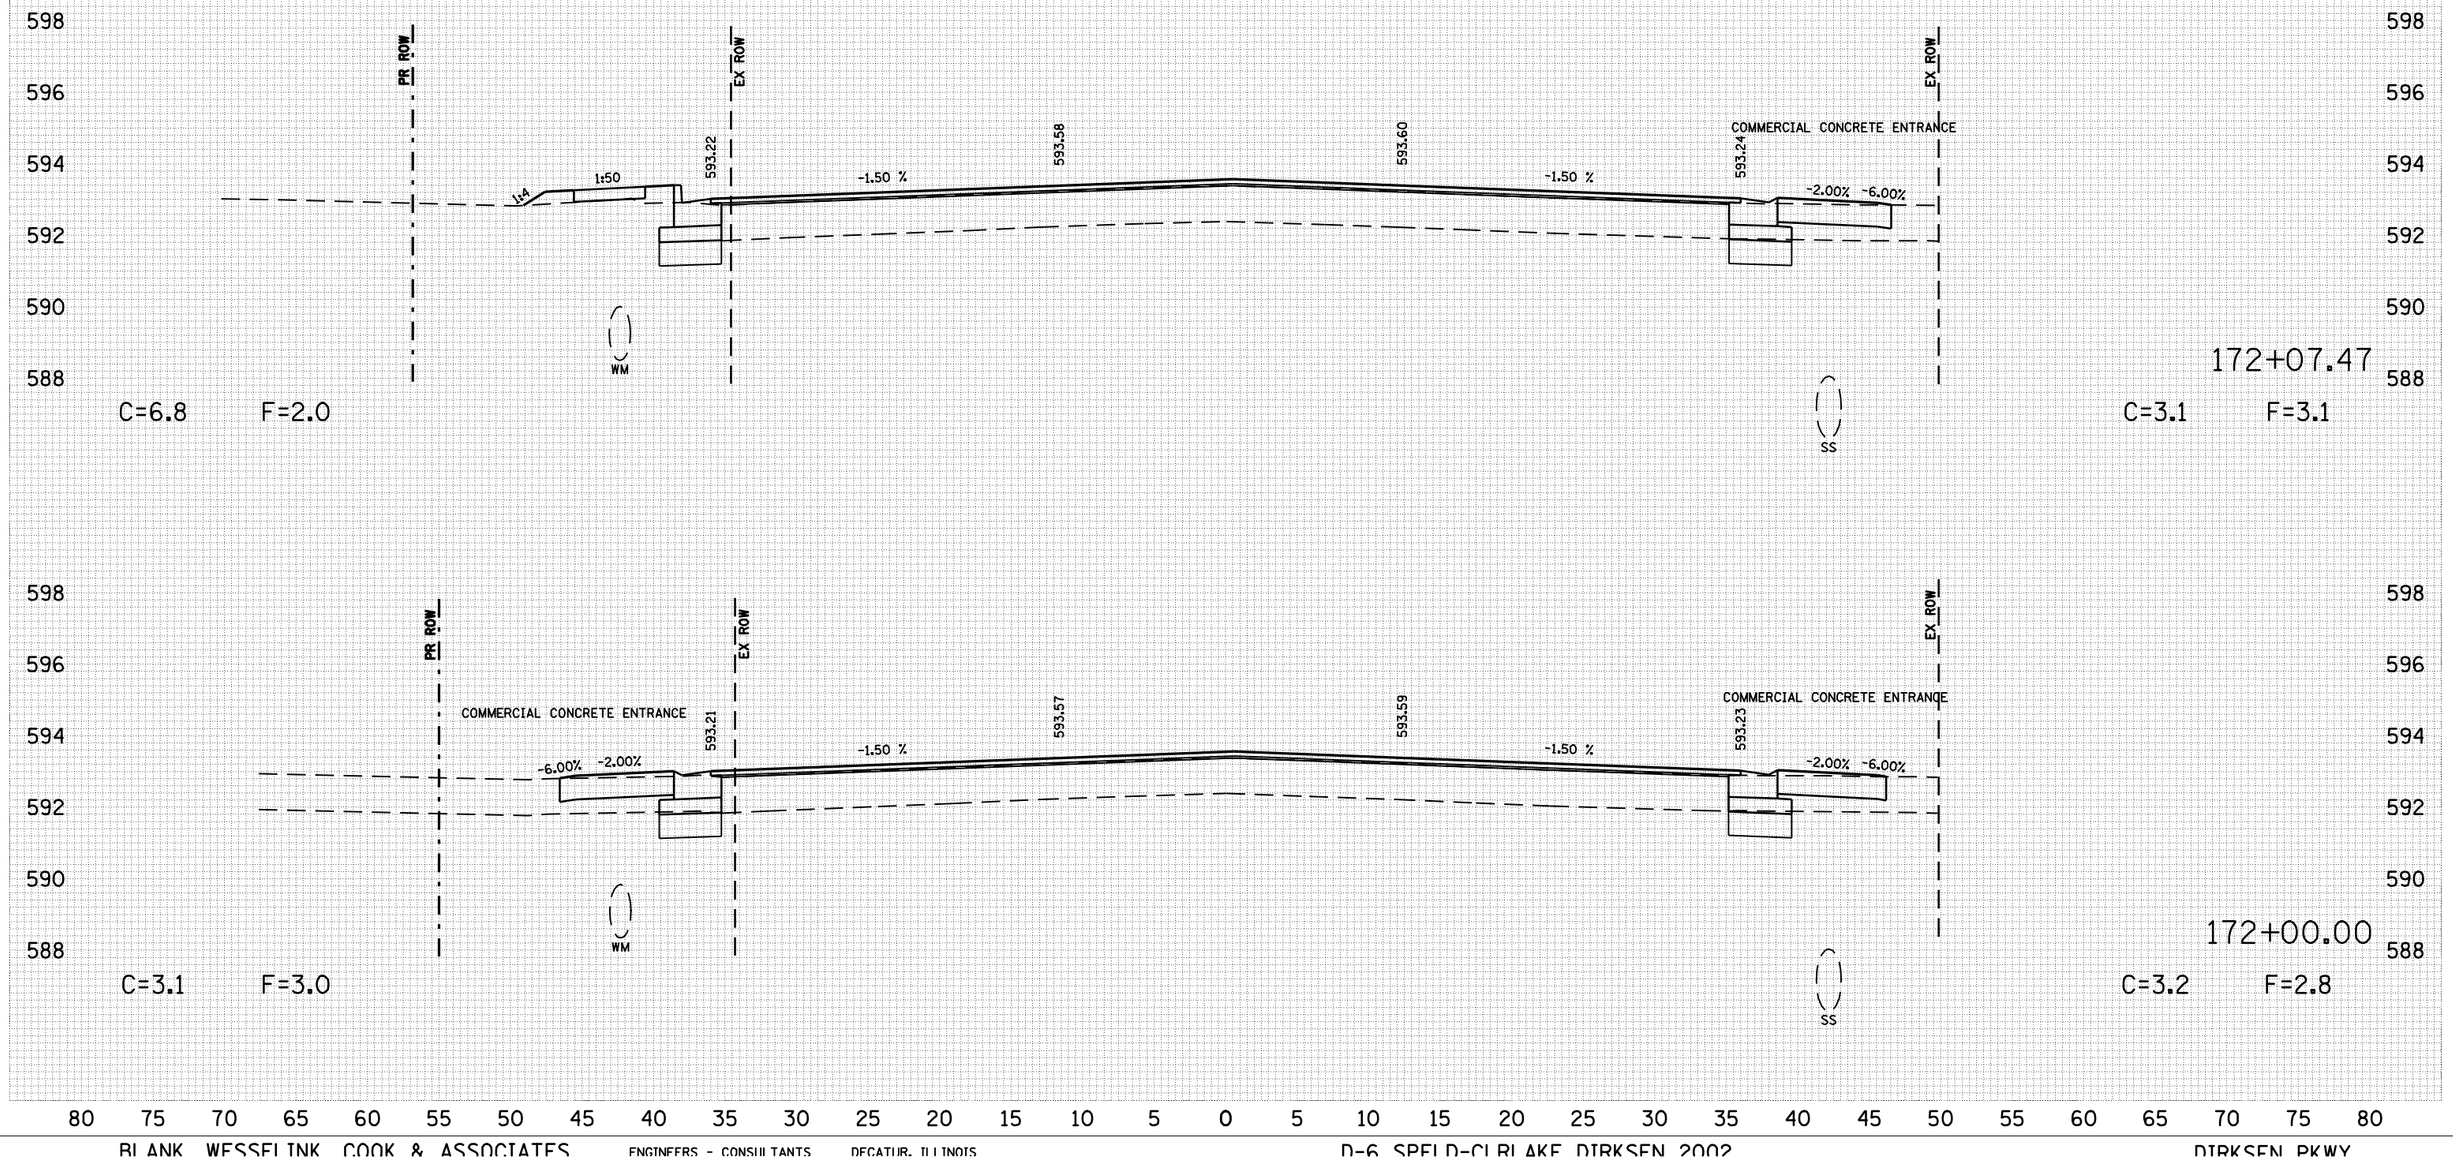

	DATE
	BY
ORIGINAL SURVEY	SURVEYED
	PLOTTED
NOTE BOOK	TYPING AE
NO.	AREAS
	AREAS CHECKED