F.A. RTE.	SECTION	COUNTY	TOTAL SHEETS	SHEET NO.
•	••	SANGAMON	363	309

STA. 7+00.00 TO STA. 7+00.00

FED. ROAD DIST. NO. ILLINOIS FED. AID PROJECT

CONTRACT NO. 72088

• F.A.I. 72, F.A.P. 67, F.A.P. 75 & F.A.P. 668
•• D-6 SPFLD-CLRLAKE DIRKSEN 2002

FINAL SURVEY	BY	DATE
NOTE BOOK	SURVEYED	
NO.	PLOTTED	
	TRIANGLE	
	AREAS	
	AREAS CHECKED	
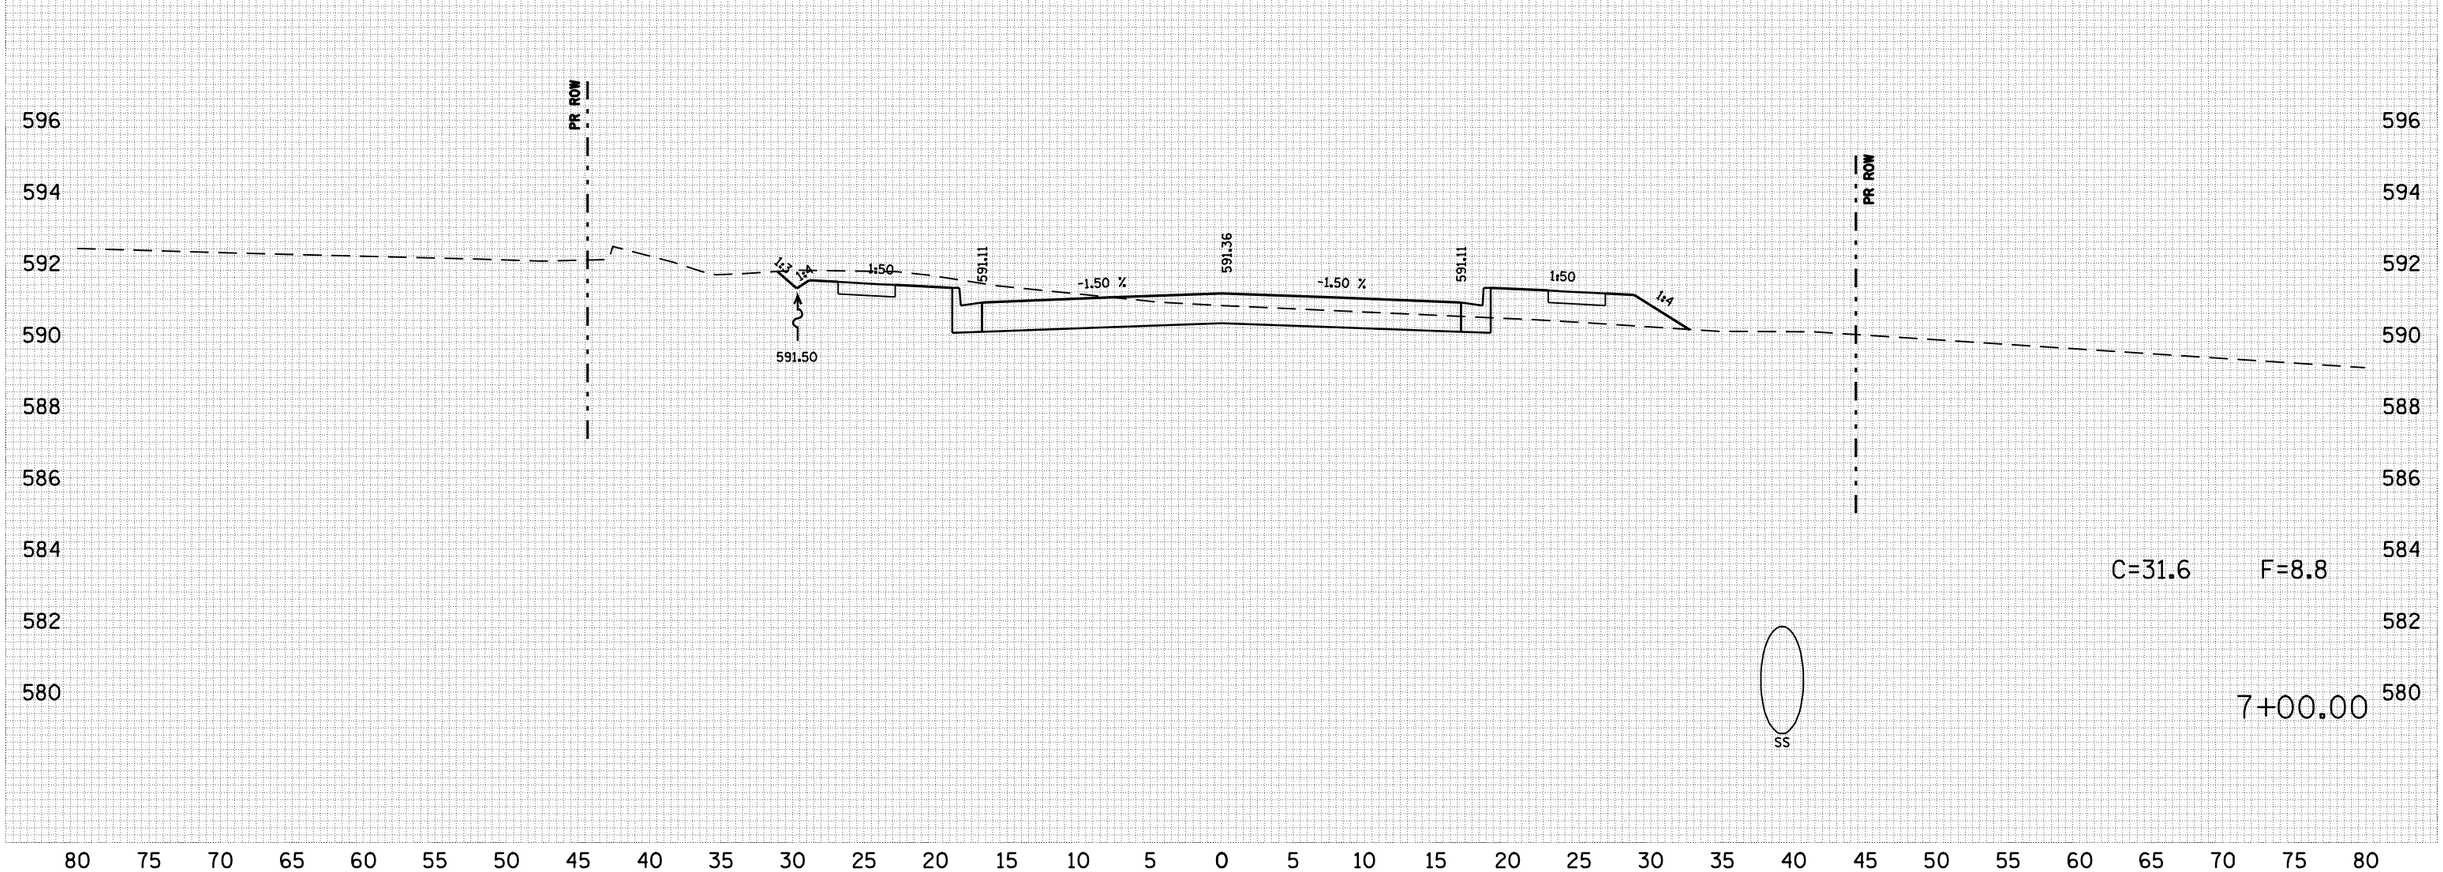
ORIGINAL SURVEY	BY	DATE
NOTE BOOK	SURVEYED	
NO.	PLOTTED	
	TRIANGLE	
	AREAS	
	AREAS CHECKED