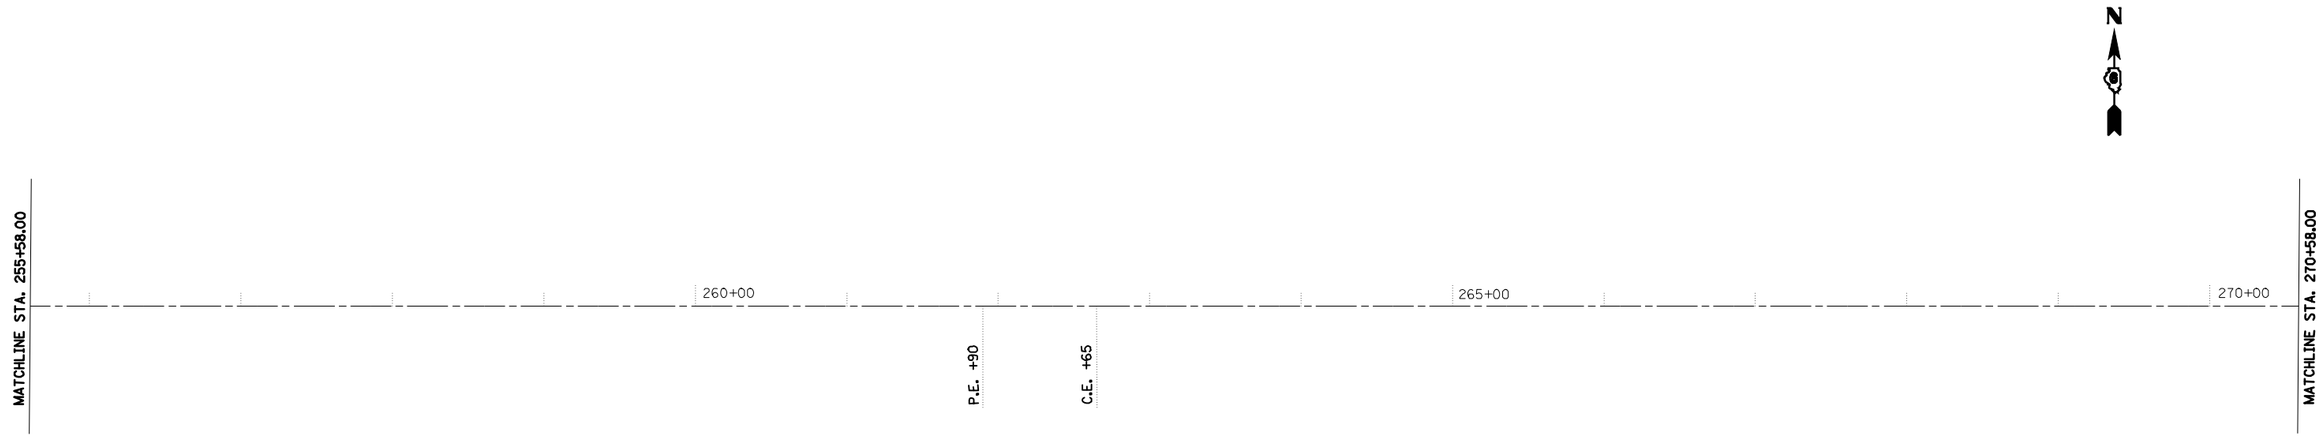

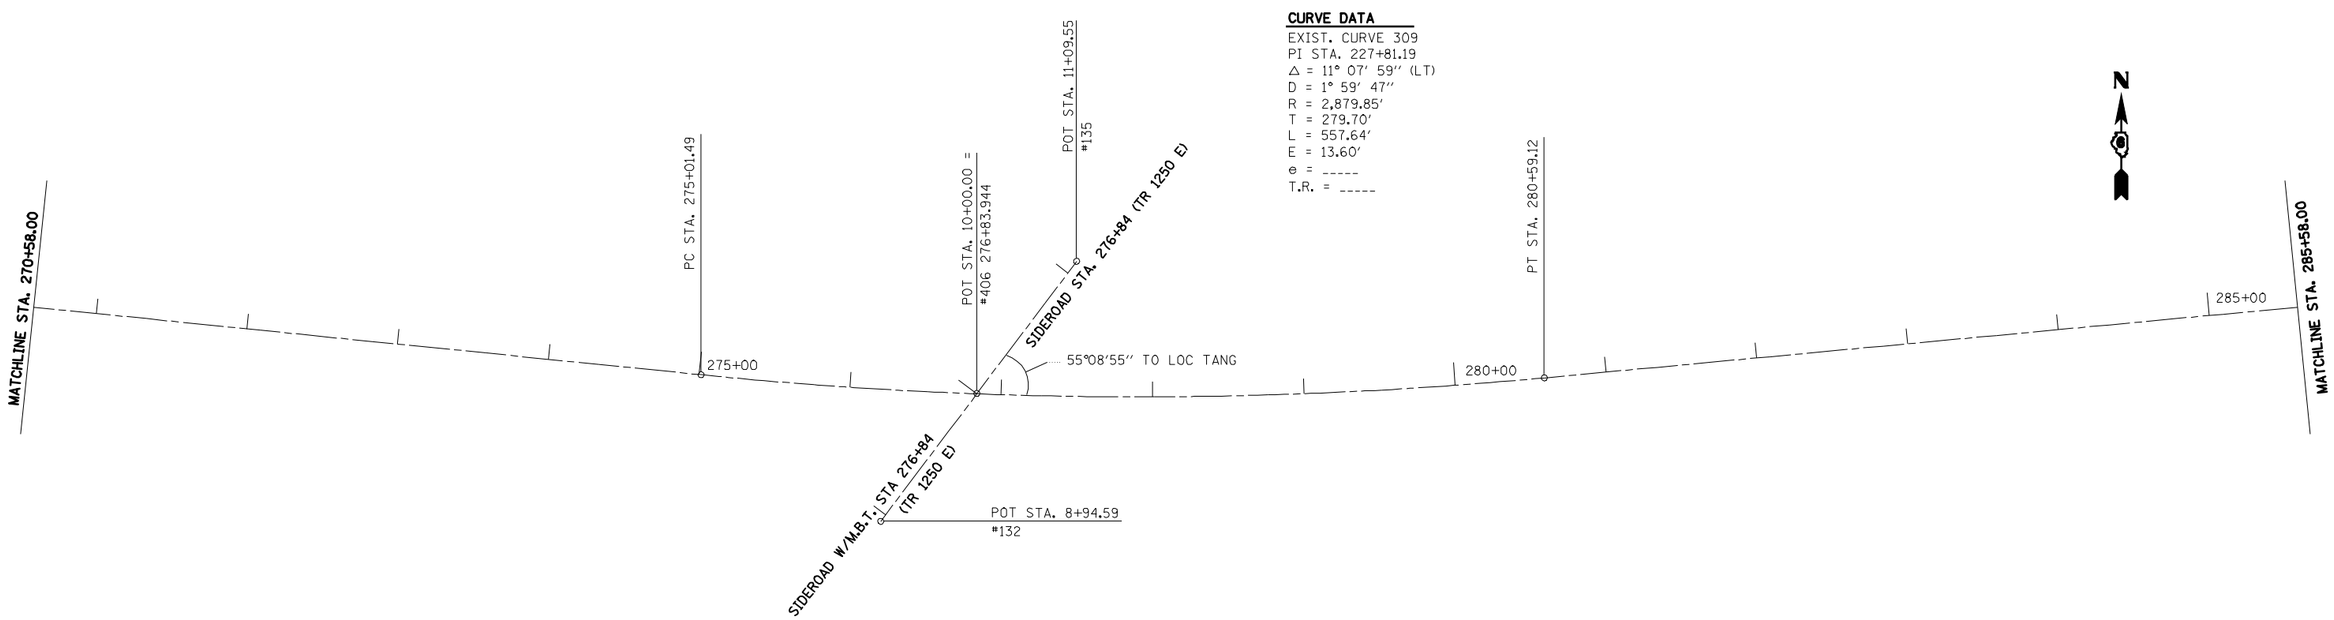

• 9RS-4, (10,11)RS-3; (10B-1)R
•• BROWN, SCHUYLER

FILE NAME = c:\pw_work\PWIDOT\LAUGHLINRL\dms20637\D672432-sht-plan.dgn	USER NAME = laughlinrl	DESIGNED -	REVISED -	STATE OF ILLINOIS DEPARTMENT OF TRANSPORTATION	US 24 LINE DIAGRAM	F.A.P. RTE.	SECTION	COUNTY	TOTAL SHEETS	SHEET NO.
		DRAWN -	REVISED -			317	•	••	196	44
	PLOT SCALE = 100.0000 ' / IN.	CHECKED -	REVISED -					CONTRACT NO. 72432		
	PLOT DATE = Mar-23-2010 02:00:16PM	DATE -	REVISED -		SCALE: SHEET NO. OF SHEETS STA. TO STA.		ILLINOIS	FED. AID PROJECT		