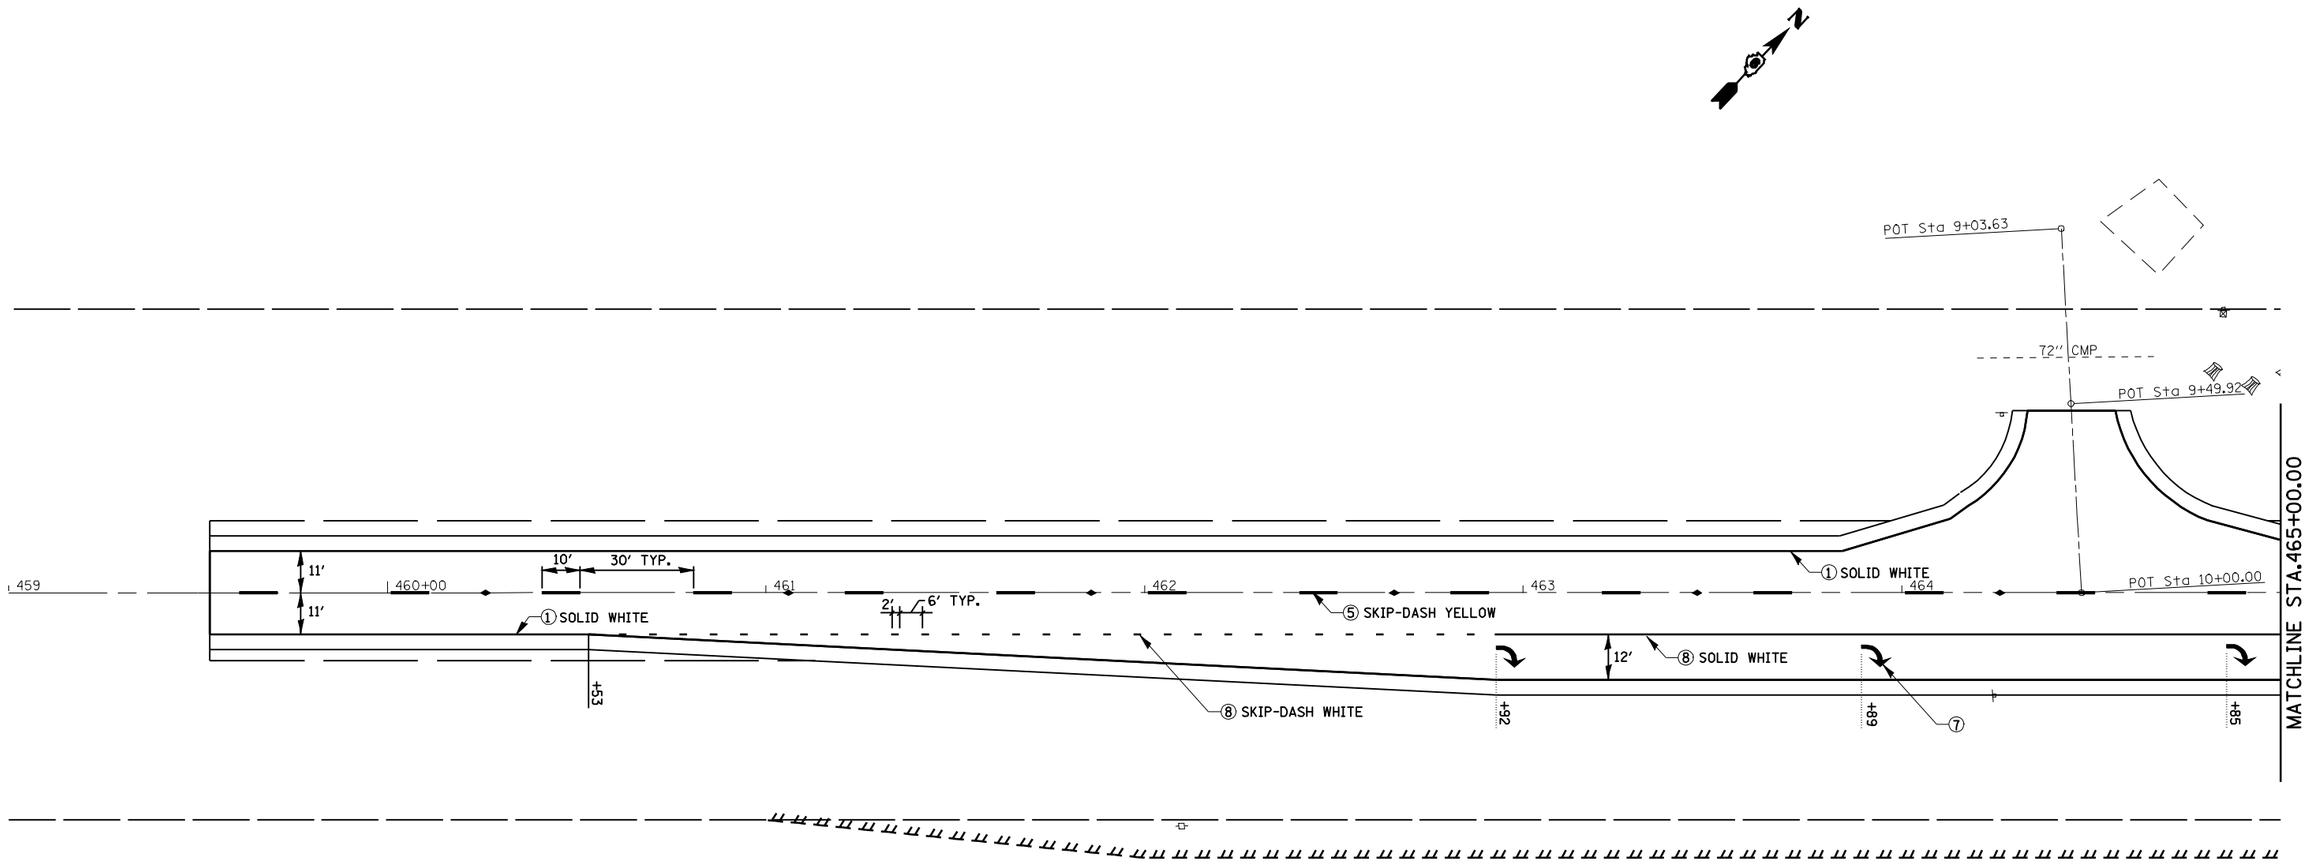

LEGEND

① THERMOPLASTIC PAVEMENT MARKING - LINE 5"
② THERMOPLASTIC PAVEMENT MARKING - LINE 6"
③ THERMOPLASTIC PAVEMENT MARKING - LINE 8"
④ THERMOPLASTIC PAVEMENT MARKING - LINE 12"
⑤ PREFORMED PLASTIC PAVEMENT MARKING, TYPE B - INLAID - LINE 5"
⑥ PREFORMED PLASTIC PAVEMENT MARKING, TYPE B - INLAID - LINE 24"
⑦ PREFORMED PLASTIC PAVEMENT MARKING, TYPE B - INLAID - LETTERS & SYMBOLS
⑧ PREFORMED PLASTIC PAVEMENT MARKING, TYPE B - INLAID - LINE 6"

* 9RS-4,(10,11)RS-3; (10B-1)R
** BROWN & SCHUYLER COUNTIES

FILE NAME = c:\pw_work\PWIDOT\LAUGHLINRL\dms21580\D672432-sht-pmk.dgn	USER NAME = laughlinrl	DESIGNED -	REVISED -
		DRAWN -	REVISED -
	PLOT SCALE = 40.0001 ' / IN.	CHECKED -	REVISED -
	PLOT DATE = Mar-23-2010 02:00:50PM	DATE -	REVISED -

STATE OF ILLINOIS
DEPARTMENT OF TRANSPORTATION

US 24 PAVEMENT MARKING

SCALE: | SHEET NO. OF SHEETS | STA. TO STA.

F.A.P RTE.	SECTION	COUNTY	TOTAL SHEETS	SHEET NO.
317	*	**	196	55

CONTRACT NO. 72432

FED. ROAD DIST. NO. | ILLINOIS | FED. AID PROJECT