ORIGINAL SURVEY	NO.	NOTE BOOK	BY	DATE
SURVEYED				
PLOTTED				
TEMPLATE				
AREAS				
AREAS CHECKED				

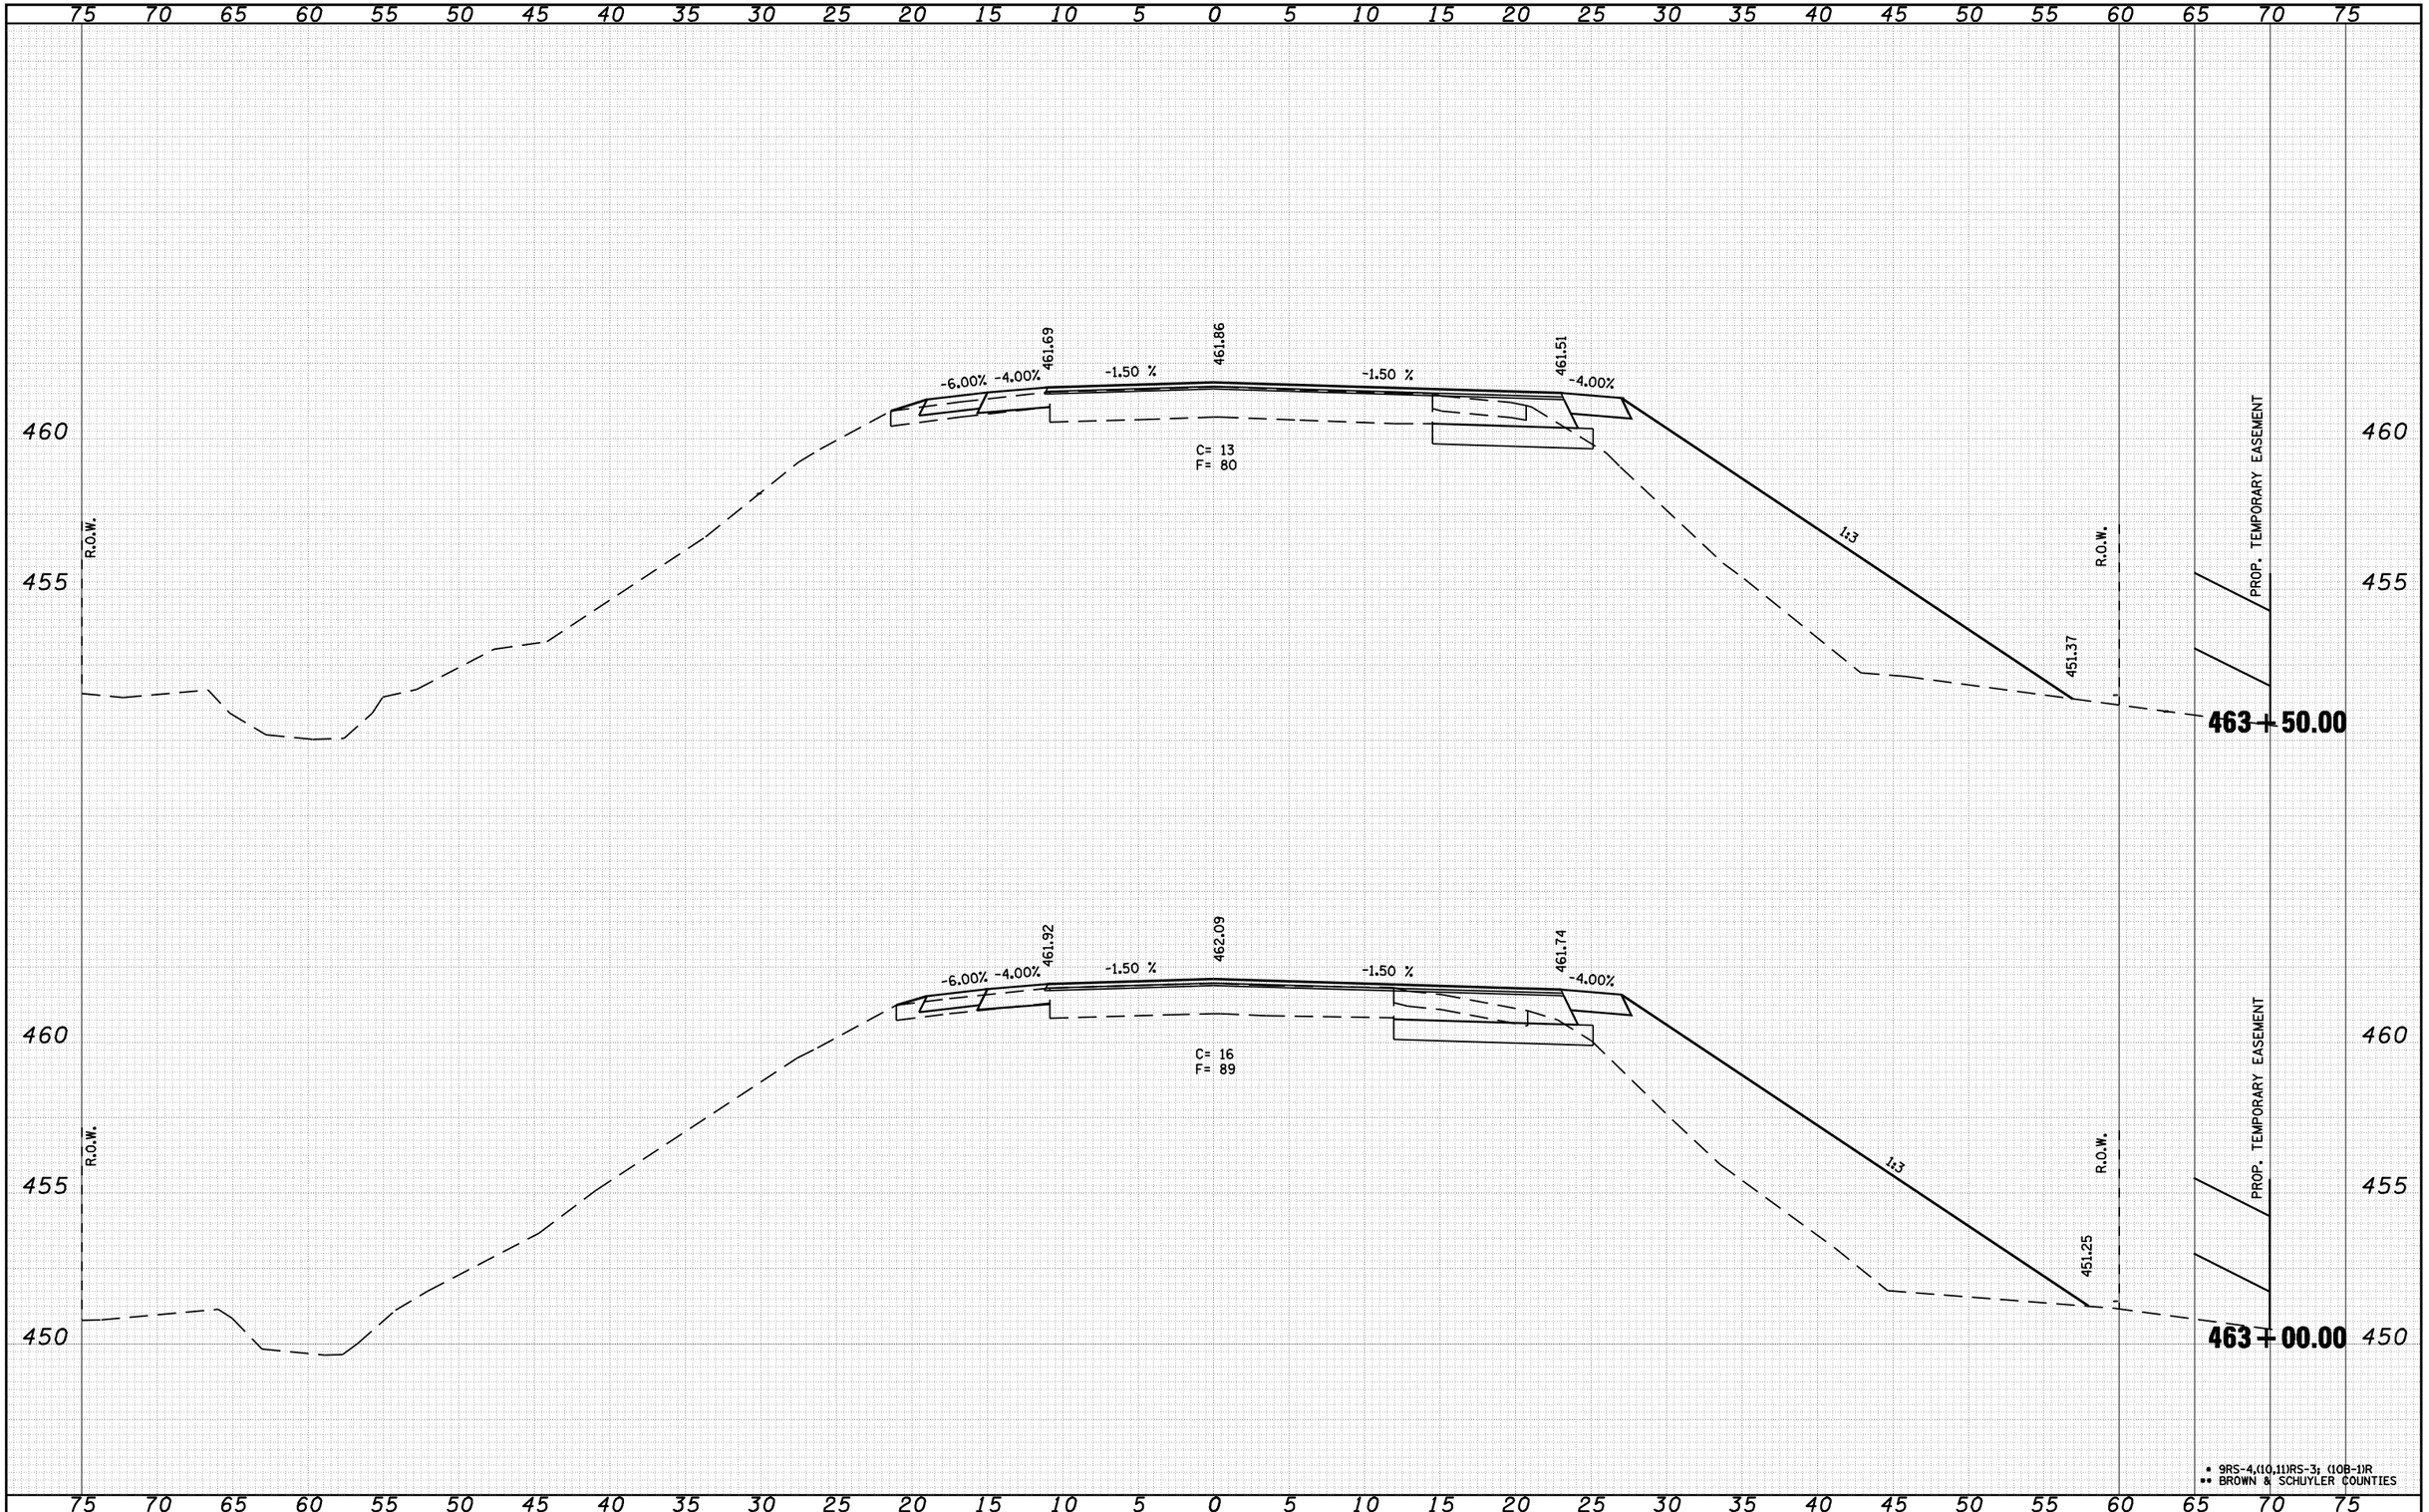

FINAL SURVEY	NO.	NOTE BOOK	BY	DATE
SURVEYED				
PLOTTED				
TEMPLATE				
AREAS				
AREAS CHECKED				

* 9RS-4,(10,11)RS-3; (10B-1)R
** BROWN & SCHUYLER COUNTIES

FILE NAME = c:\pw_work\PWIDOT\LAUGHLINRL\dms21580\D672432-sht-xsasht-US24.dgn	USER NAME = laughlinrl	DESIGNED -	REVISED -
		DRAWN -	REVISED -
	PLOT SCALE = 10.0000 ' / IN.	CHECKED -	REVISED -
	PLOT DATE = Mar-23-2010 02:01:08PM	DATE -	REVISED -

STATE OF ILLINOIS
DEPARTMENT OF TRANSPORTATION

CROSS SECTION US 24

SCALE: | SHEET NO. OF SHEETS | STA. 463+00.00 TO STA. 463+50.00

F.A.P RTE.	SECTION	COUNTY	TOTAL SHEETS	SHEET NO.
317	*	**	196	59
			CONTRACT NO. 72432	
FED. ROAD DIST. NO.	ILLINOIS FED. AID PROJECT			