CONTRACT NO. 72432

F.A. RTE.	SECTION	COUNTY	TOTAL SHEETS	SHEET NO.
317	**	*	196	150
STA.	TO STA.			
FED. ROAD DIST. NO.	ILLINOIS	FED. AID PROJECT		

* BROWN & SCHUYLER CONTRACT NO. 72432
** 9RS-4, (10,11) RS-3; (10B-1) R

FINAL SURVEY	NOTE BOOK	NO.
SURVEYED		
PLOTTED		
TYPED		
AREAS		
AREAS CHECKED		

BY	DATE

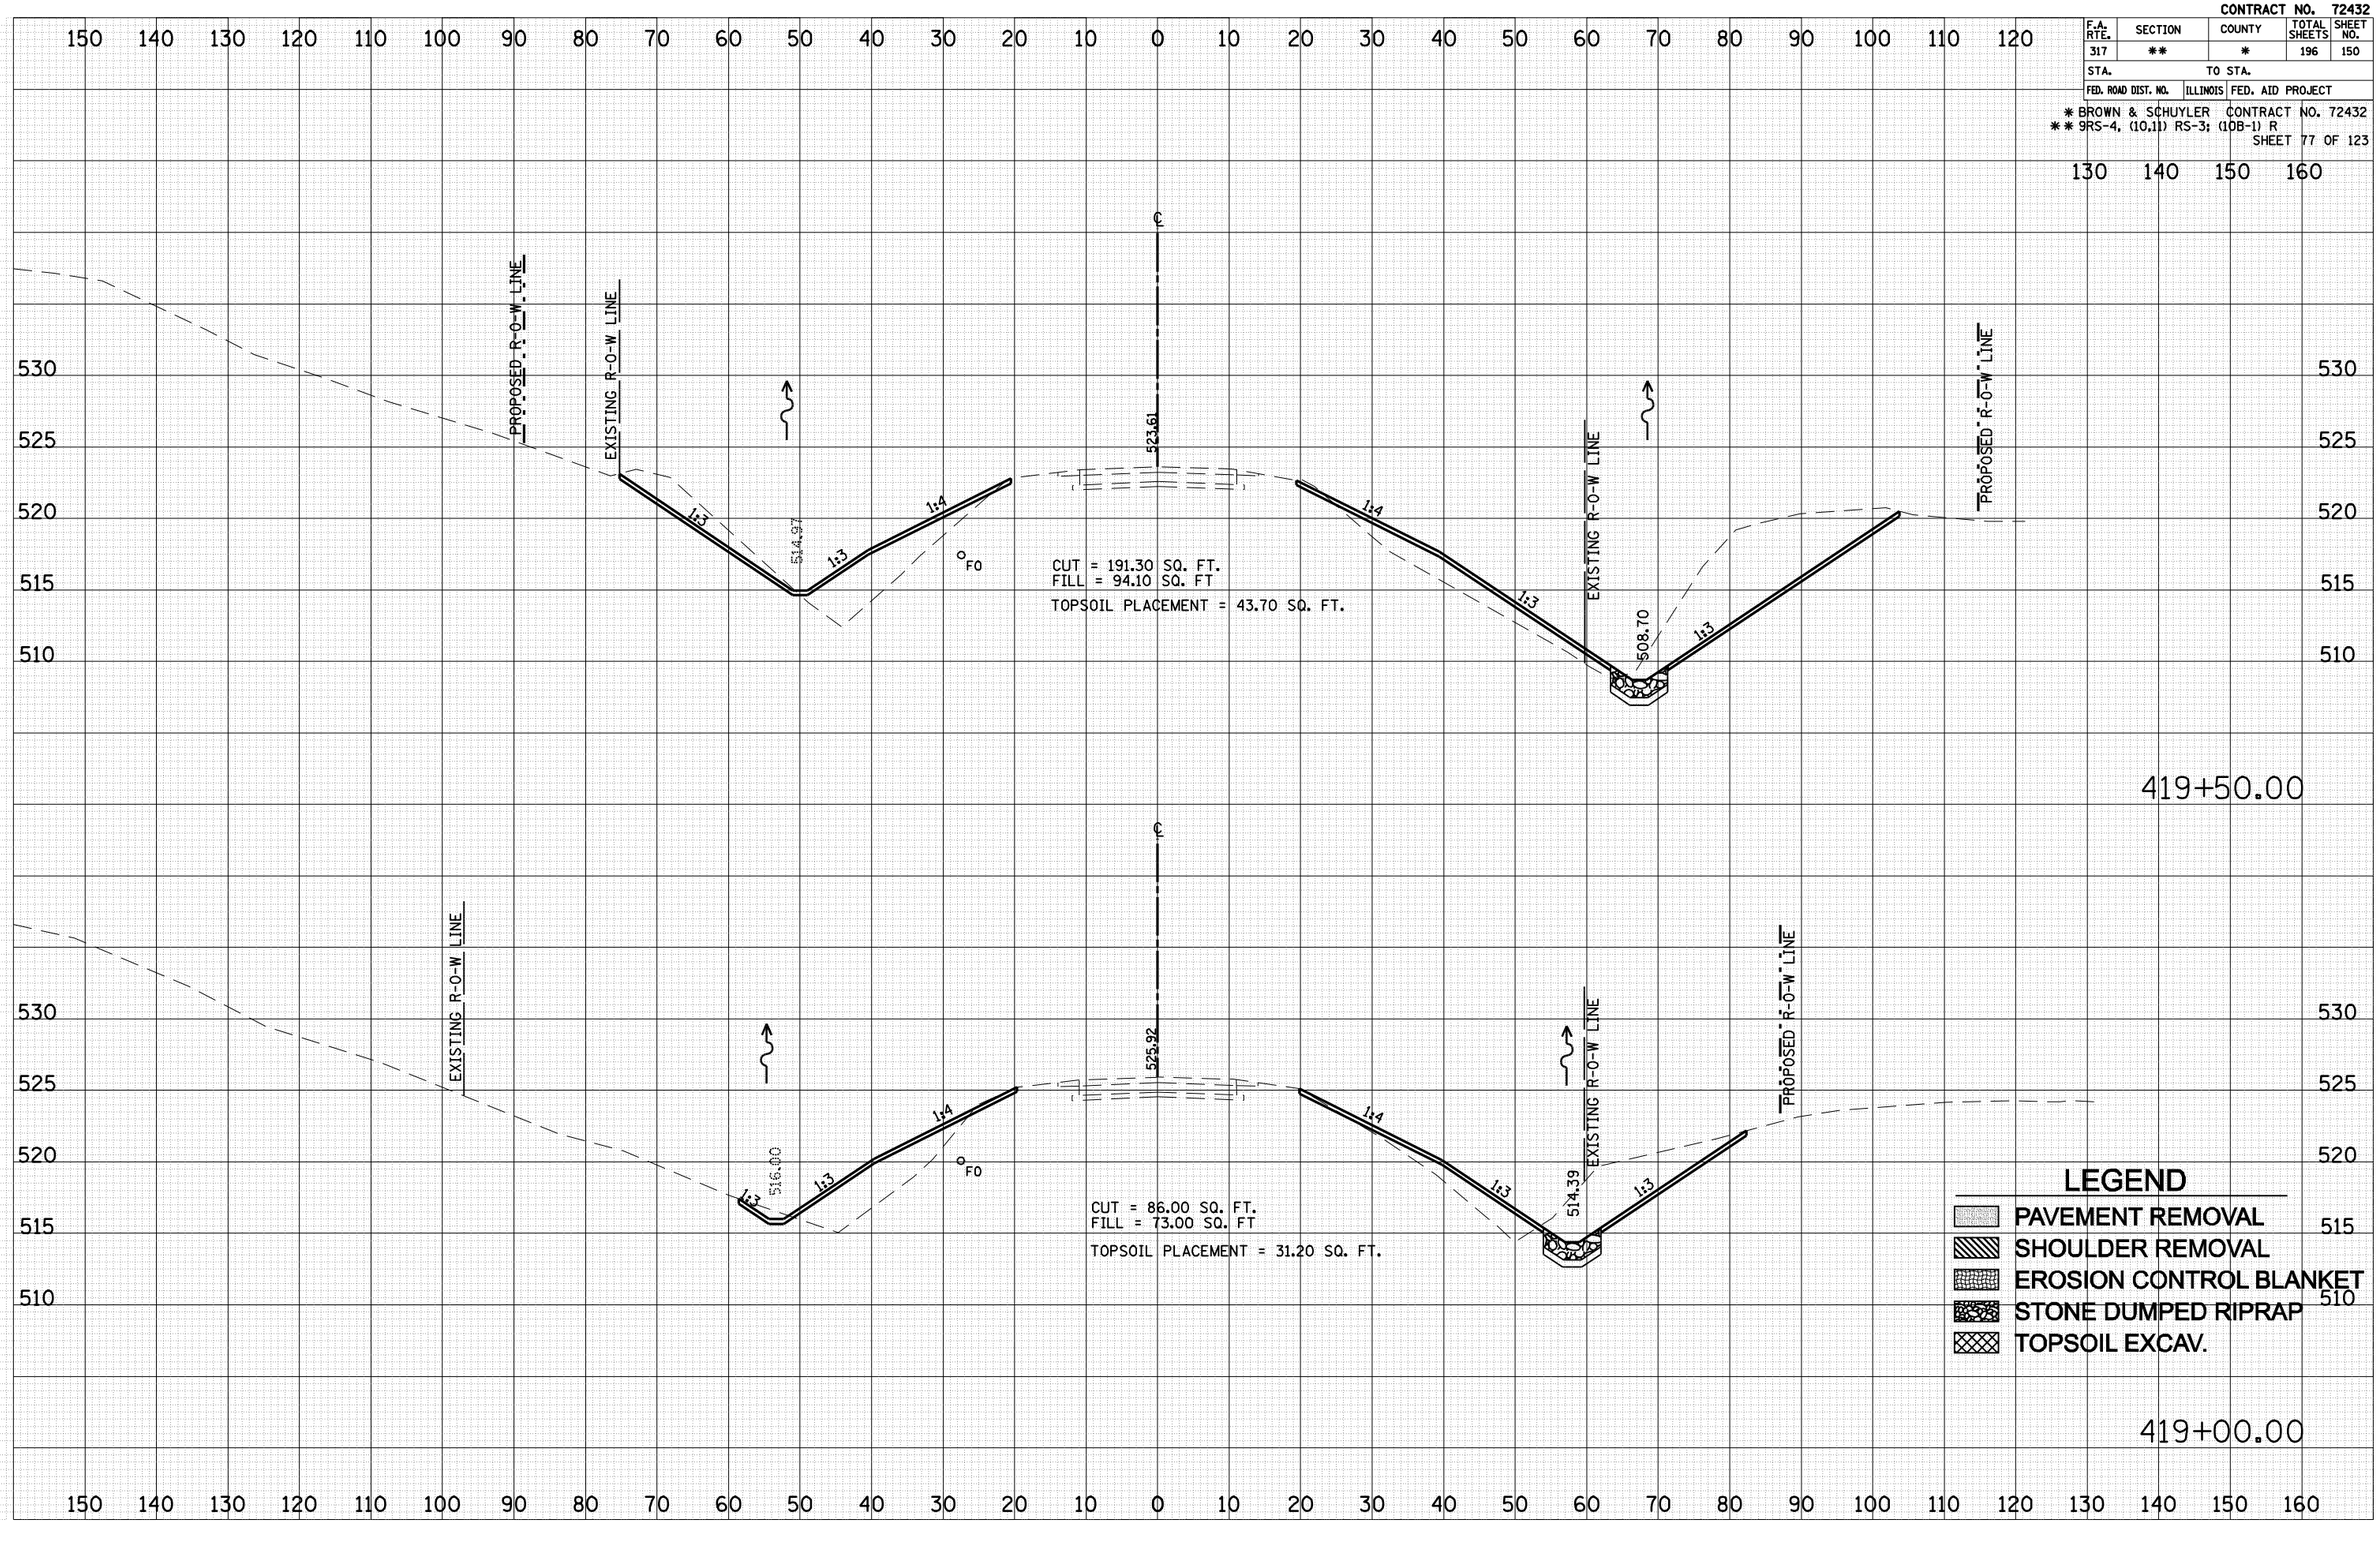

LEGEND

- PAVEMENT REMOVAL
- SHOULDER REMOVAL
- EROSION CONTROL BLANKET
- STONE DUMPED RIPRAP
- TOPSOIL EXCAV.

ORIGINAL SURVEY	NOTE BOOK	NO.
SURVEYED		
PLOTTED		
TYPED		
AREAS		
AREAS CHECKED		

BY	DATE

PLOT DATE = Mar-24-2010 10:23:03 AM
PLOT TIME = 10:23:03 AM
FILE NAME = $FILE$