CONTRACT NO. 72432

F.A. RTE.	SECTION	COUNTY	TOTAL SHEETS	SHEET NO.
317	**	*	196	158

STA. 426+00.0000 TO STA. 426+50.0000

FED. ROAD DIST. NO. | ILLINOIS | FED. AID PROJECT

* BROWN & SCHUYLER CONTRACT NO. 72432
** 9RS-4, (10,11) RS-3; (10B-1) R
SHEET 85 OF 123

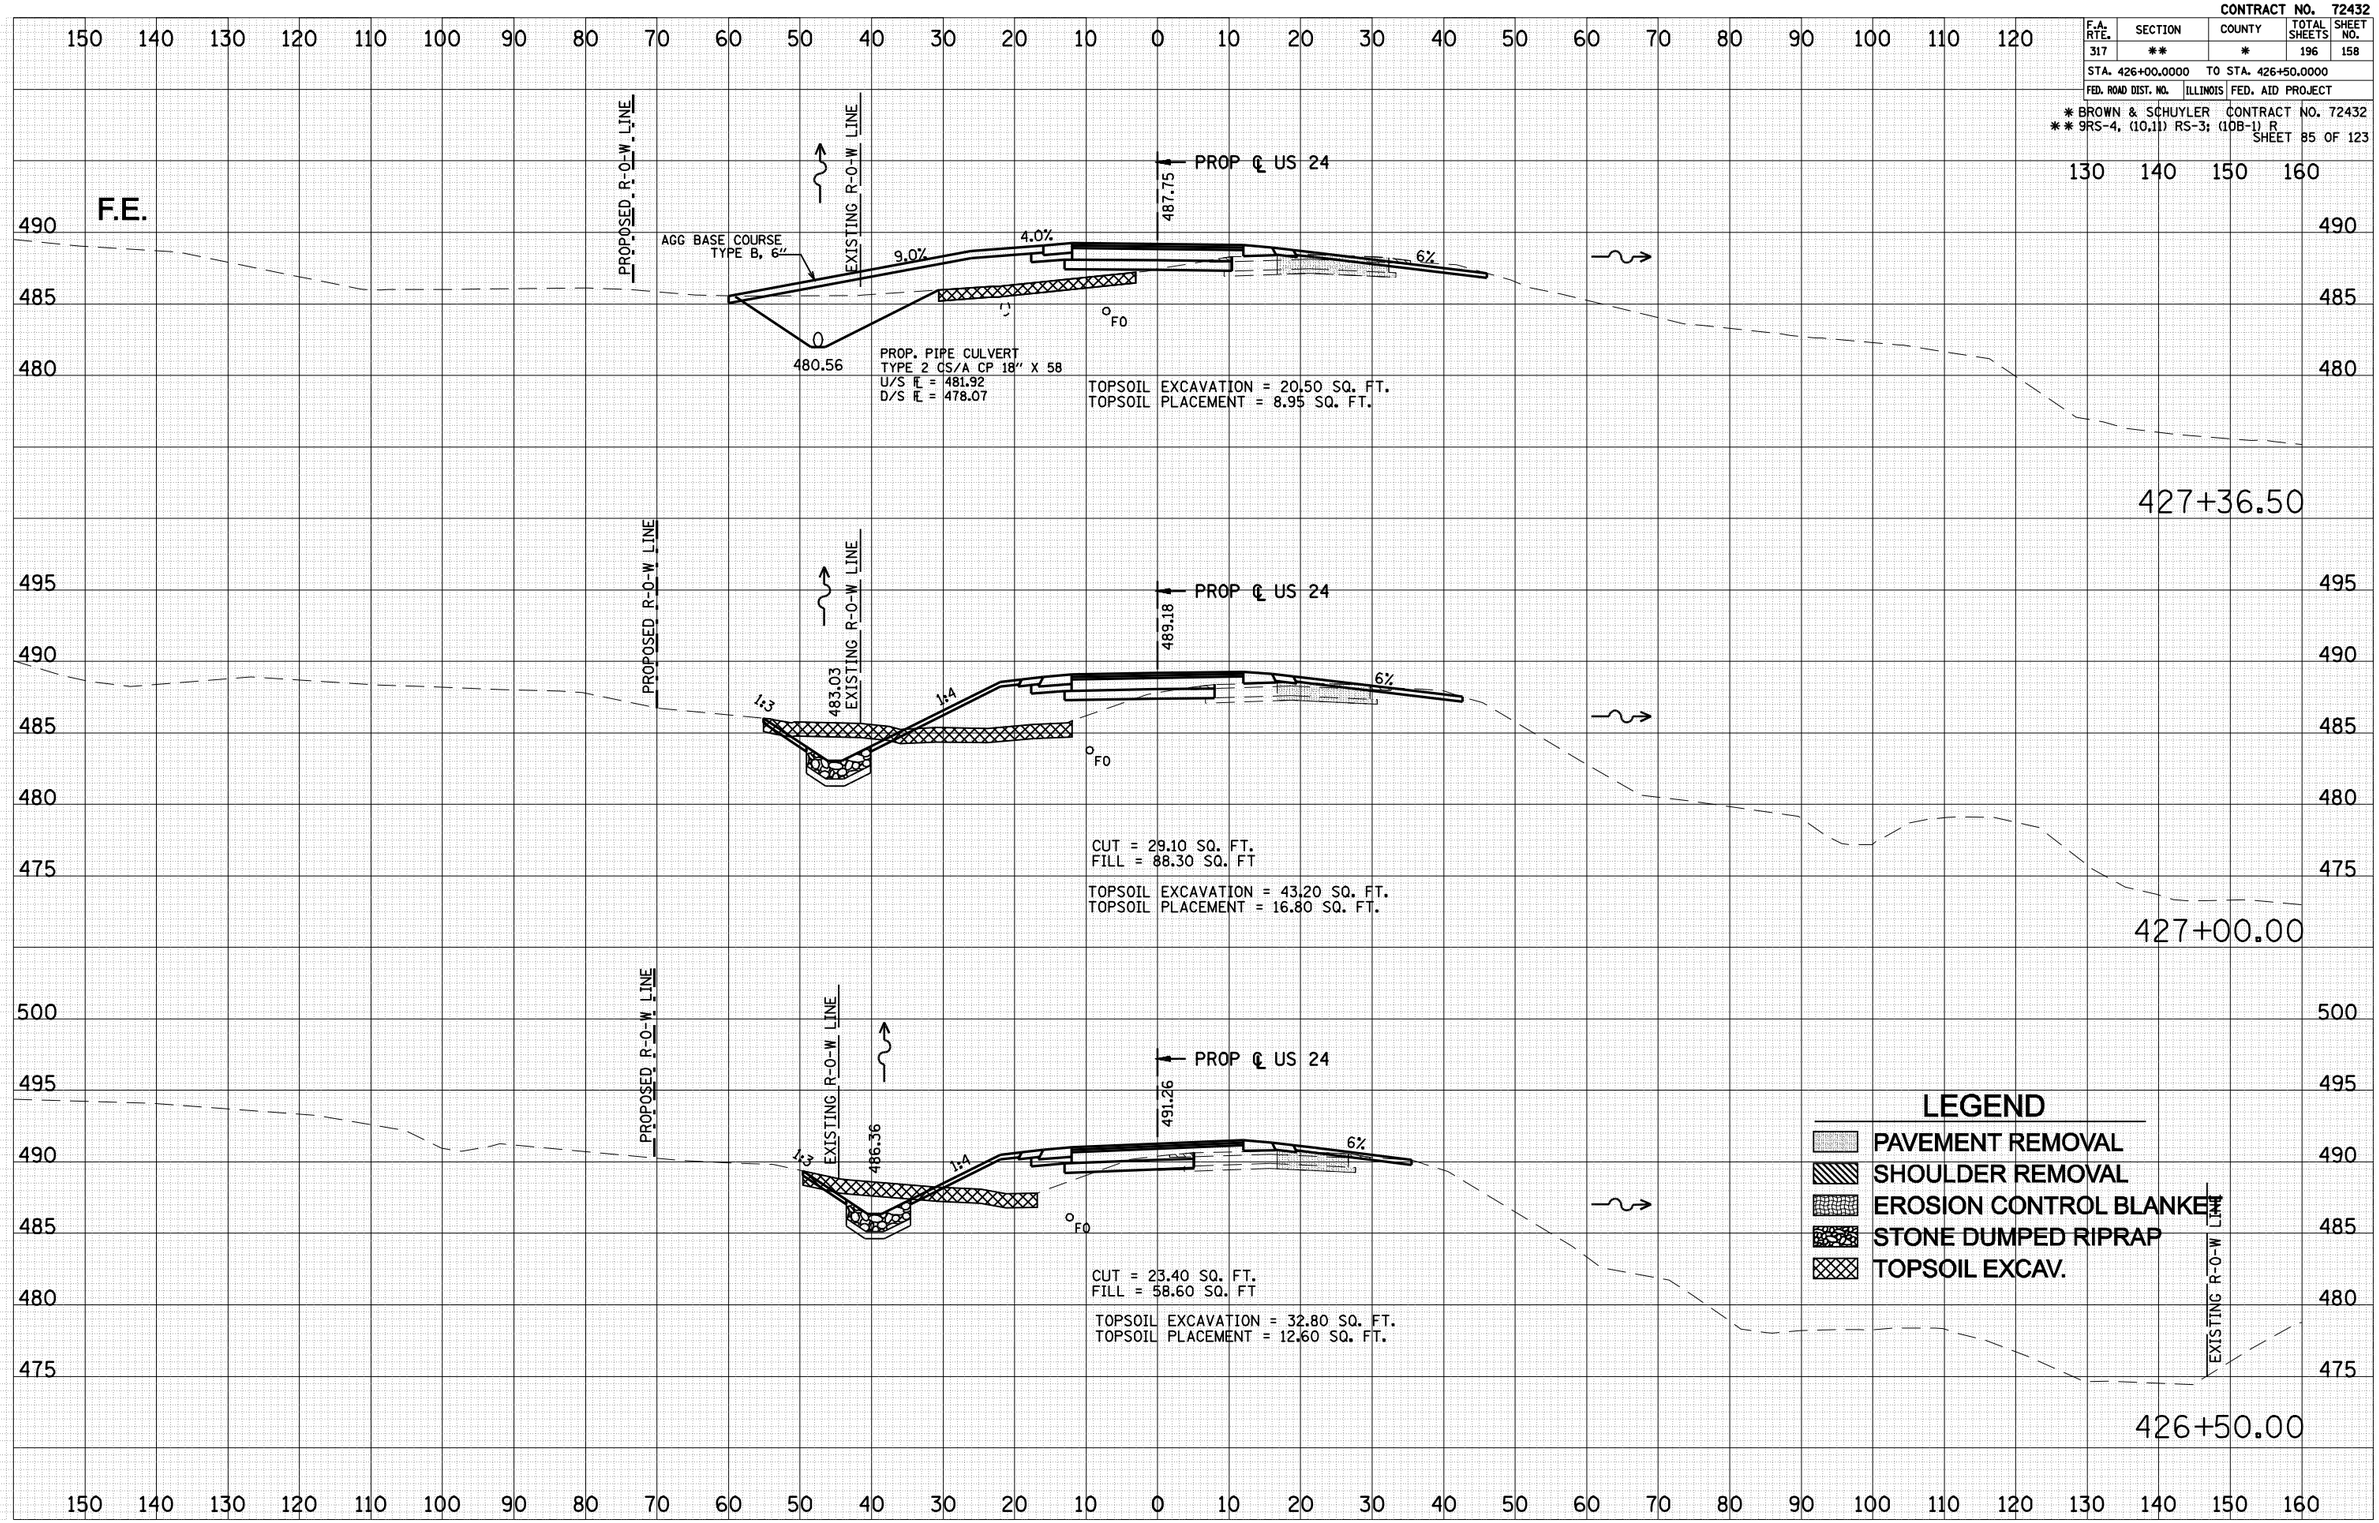

FINAL SURVEY | NOTE BOOK NO. | SURVEYED | PLOTTED | TEMPLATE | AREAS | AREAS CHECKED | BY | DATE

ORIGINAL SURVEY | NOTE BOOK NO. | SURVEYED | PLOTTED | TEMPLATE | AREAS | AREAS CHECKED | BY | DATE

PLOT DATE = Mar-24-2010 10:28:01AM
PLOT TIME = 10:28:01 AM
FILE NAME = $FILE$