CONTRACT NO. 72432

F.A. RTE.	SECTION	COUNTY	TOTAL SHEETS	SHEET NO.
317	**	*	196	159
STA. 427+00.0000	TO STA. 427+50.0000			
FED. ROAD DIST. NO.	ILLINOIS	FED. AID PROJECT		

* BROWN & SCHUYLER CONTRACT NO. 72432
** 9RS-4, (10,11) RS-3; (10B-1) R

FINAL SURVEY	NOTE BOOK	SURVEYED	PLOTTED	TYPING DATE	AREAS	AREAS CHECKED	NO.	BY	DATE

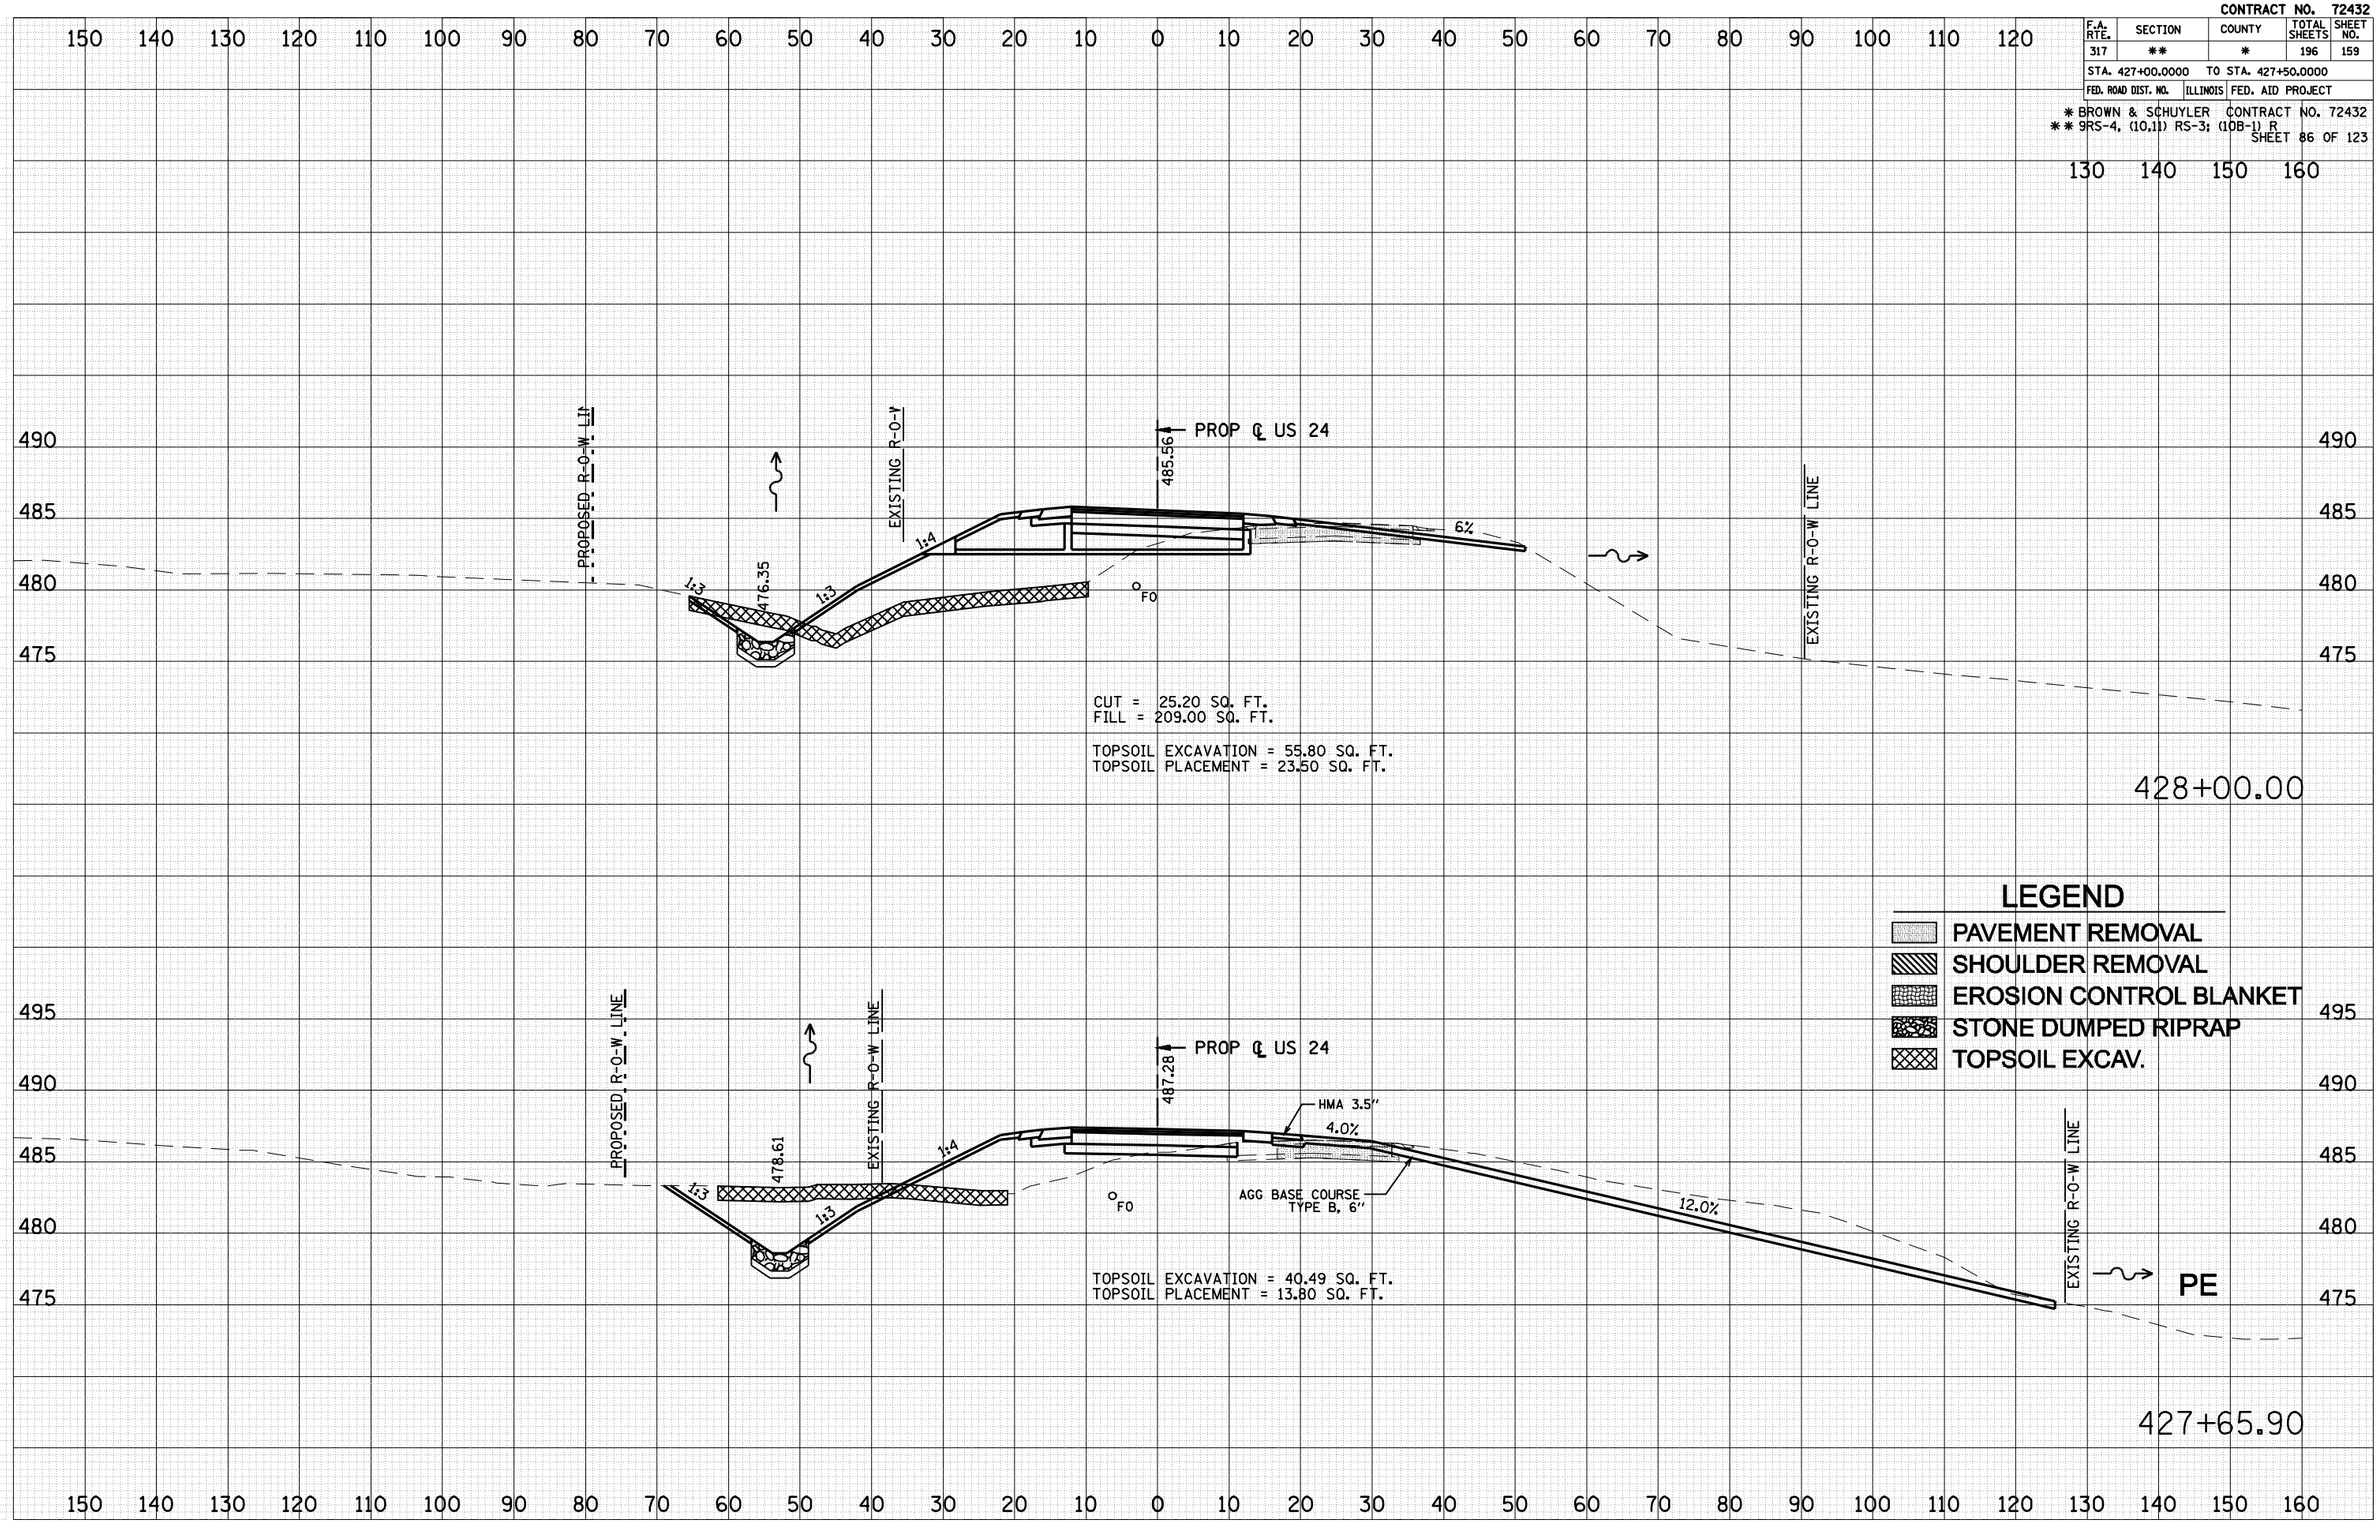

ORIGINAL SURVEY	NOTE BOOK	SURVEYED	PLOTTED	TYPING DATE	AREAS	AREAS CHECKED	NO.	BY	DATE

PLOT DATE = Mar-24-2010 10:28:38AM
PLOT TIME = 10:28:38 AM
FILE NAME = #FILE#