CONTRACT NO. 72432

F.A. RTE.	SECTION	COUNTY	TOTAL SHEETS	SHEET NO.
317	**	*	196	178
STA. 443+00.0000	TO STA. 443+00.0000			
FED. ROAD DIST. NO.	ILLINOIS	FED. AID PROJECT		

* BROWN & SCHUYLER CONTRACT NO. 72432
** 9RS-4, (10,11) RS-3; (10B-1) R

FINAL SURVEY	DATE
NOTE BOOK	BY
NO.	SURVEYED
	PLOTTED
	TRIANGULATE
	AREAS
	AREAS CHECKED

ORIGINAL SURVEY	DATE
NOTE BOOK	BY
NO.	SURVEYED
	PLOTTED
	TRIANGULATE
	AREAS
	AREAS CHECKED

PLOT DATE = Mar-24-2010 10:40:13 AM
PLOT TIME = 10:40:13 AM
FILE NAME = $FILE$

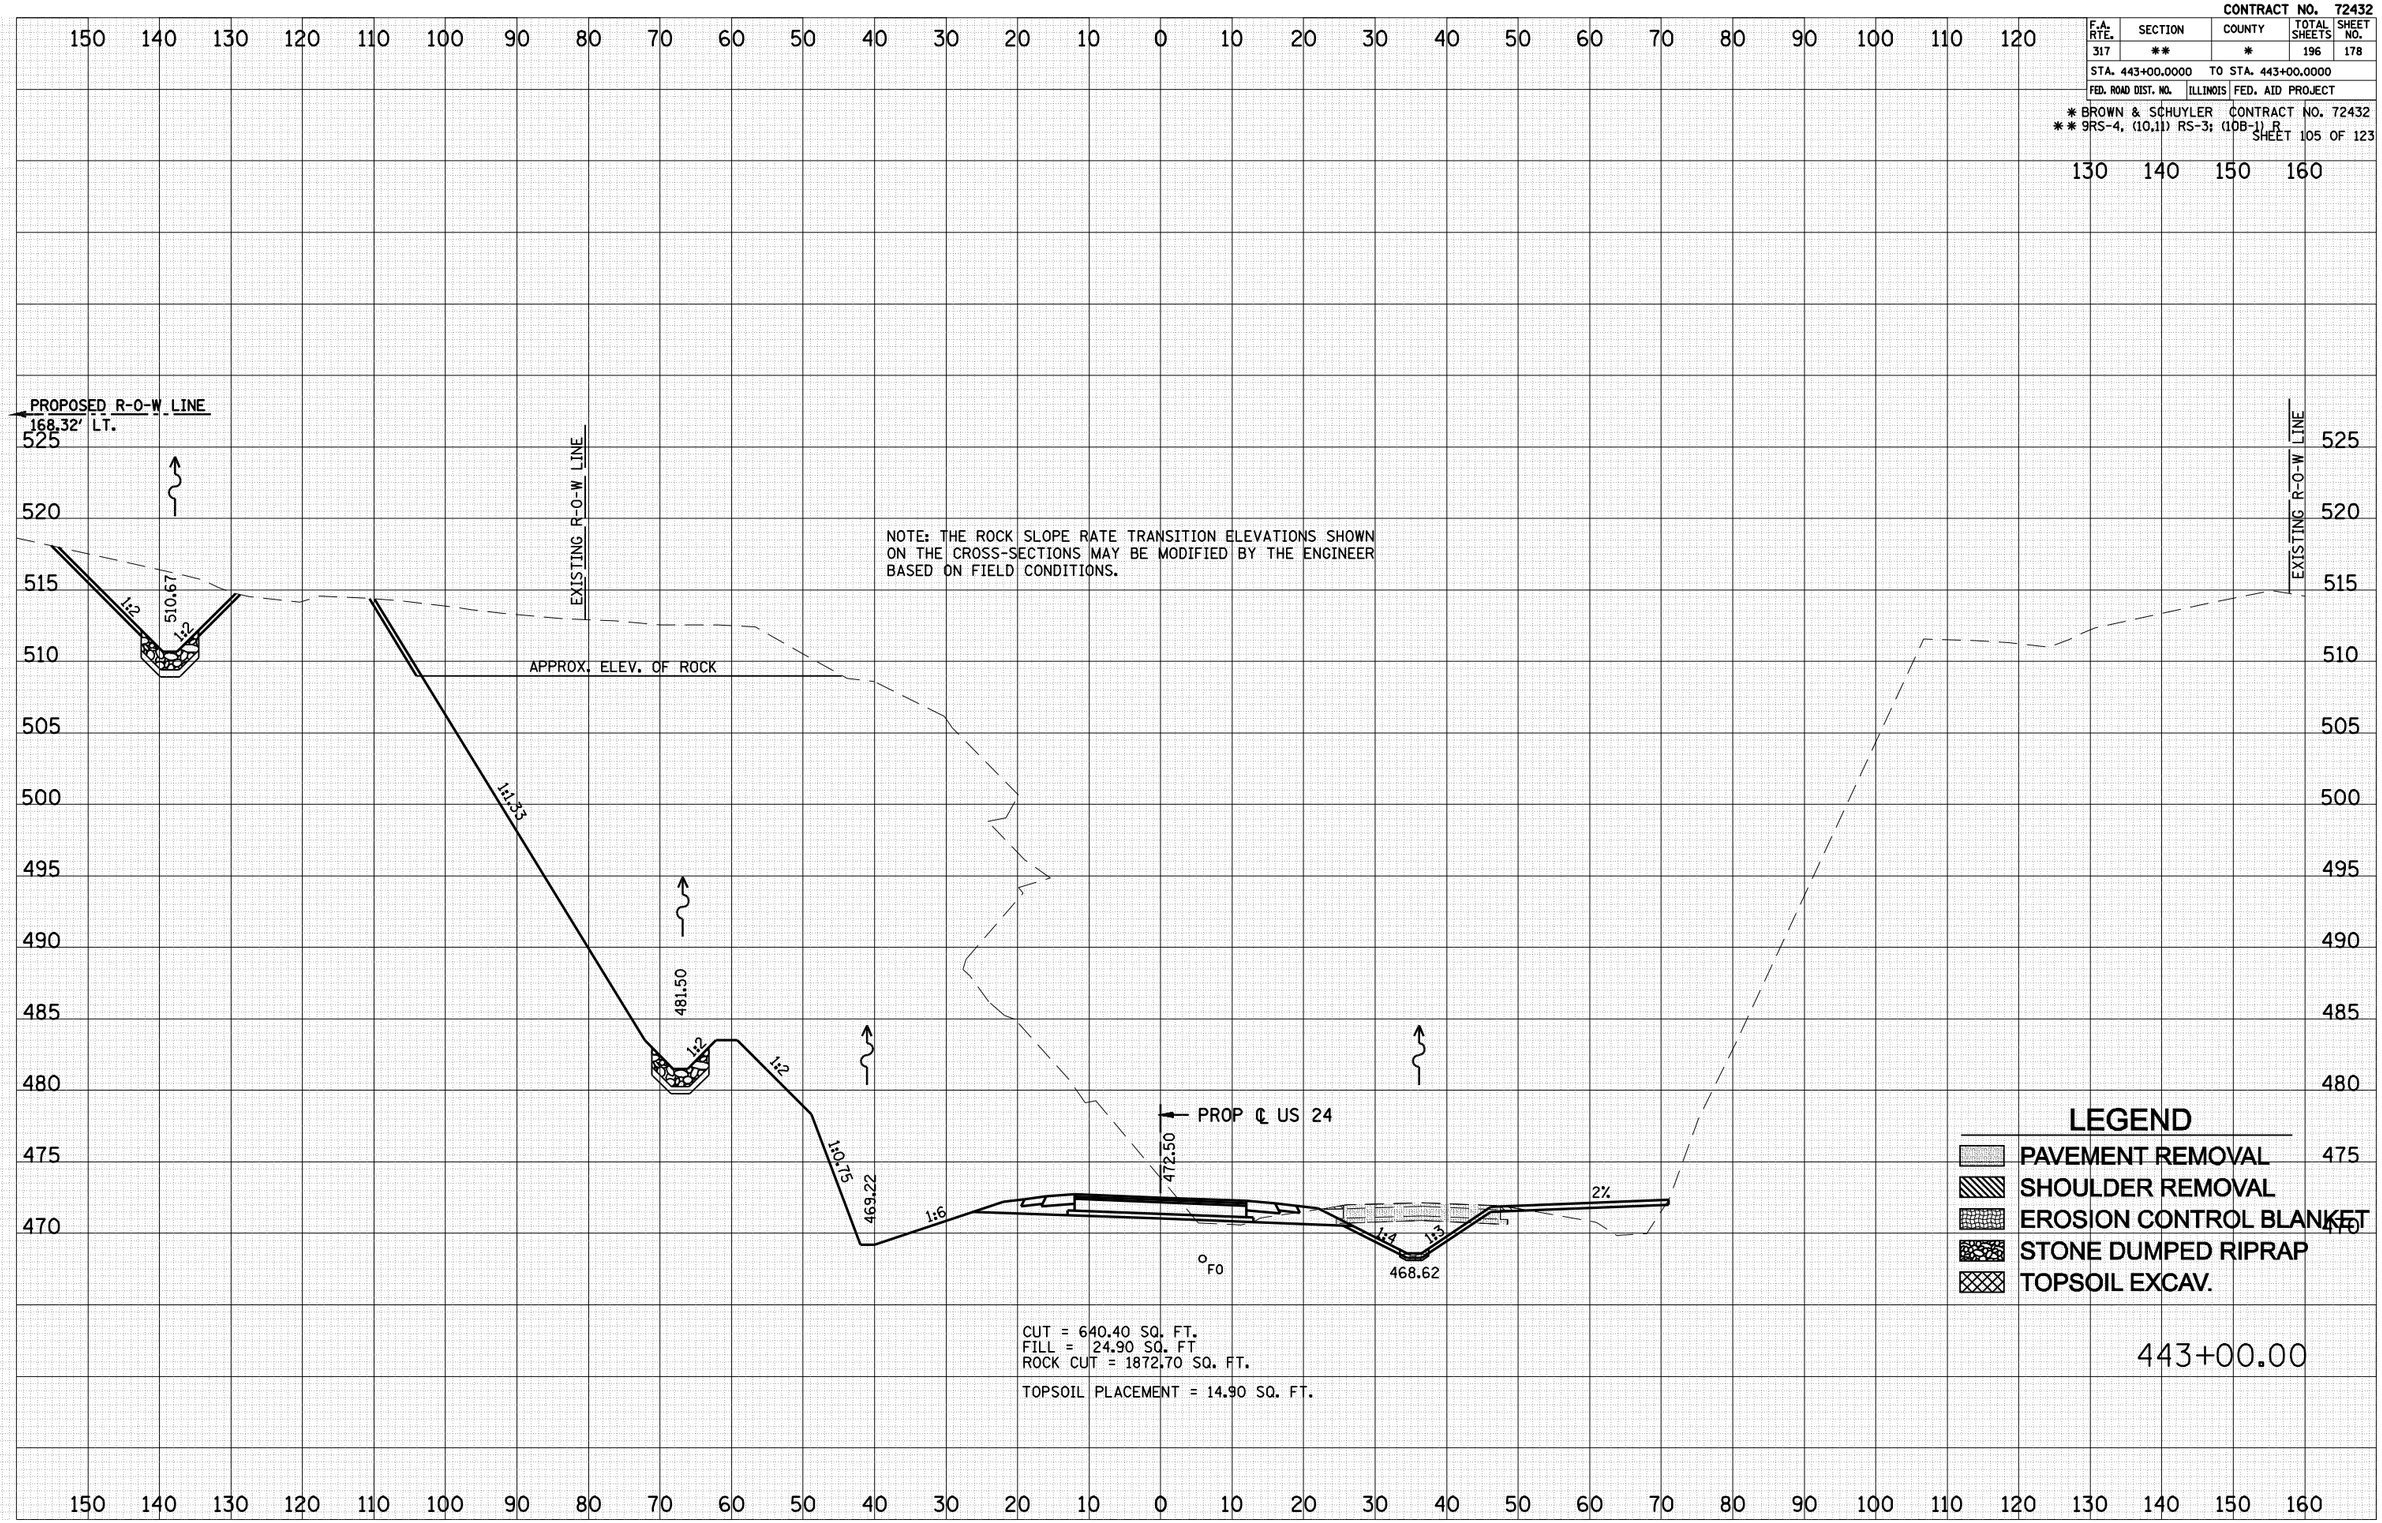

CUT = 640.40 SQ. FT.
FILL = 24.90 SQ. FT
ROCK CUT = 1872.70 SQ. FT.

TOPSOIL PLACEMENT = 14.90 SQ. FT.