CONTRACT NO. 72432

F.A. RTE.	SECTION	COUNTY	TOTAL SHEETS	SHEET NO.
317	**	*	196	186
STA. 447+50.0000	TO STA. 448+00.0000			
FED. ROAD DIST. NO.	ILLINOIS	FED. AID PROJECT		

* BROWN & SCHUYLER CONTRACT NO. 72432
** 9RS-4, (10,11) RS-3; (10B-1) R

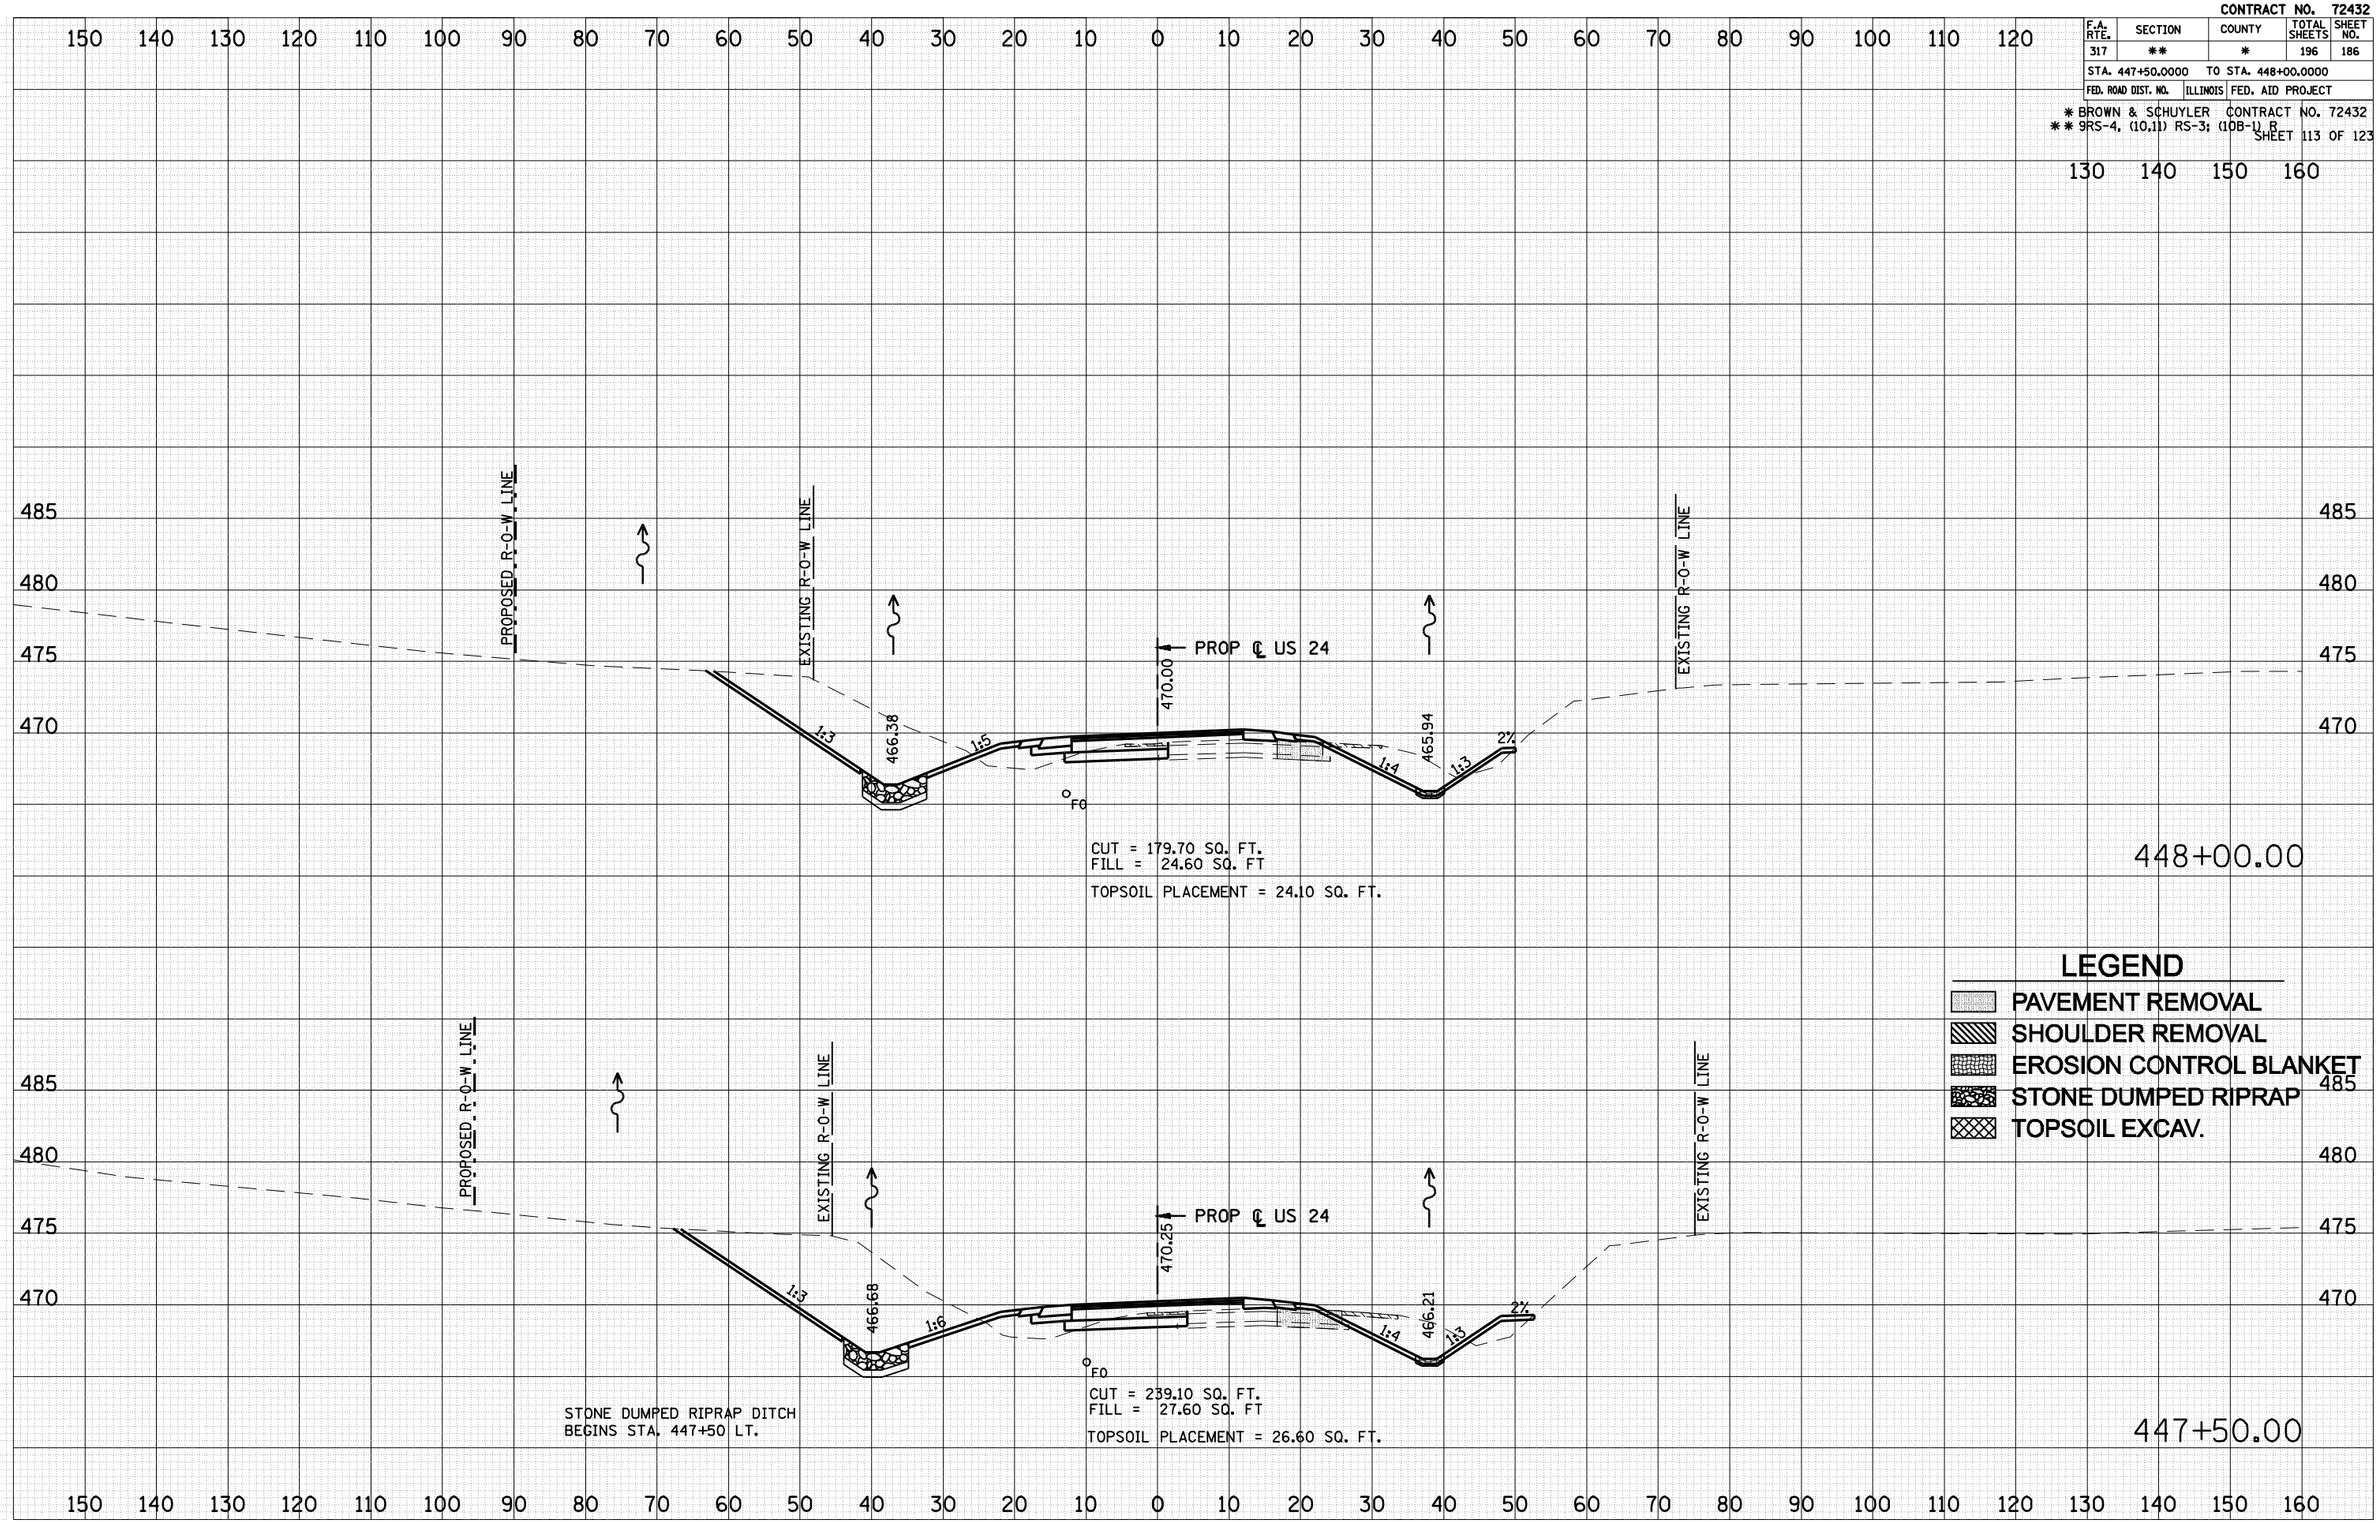

FINAL SURVEY	NOTE BOOK	NO.
SURVEYED		
PLOTTED		
TRIANGULATE		
AREAS		
AREAS CHECKED		

ORIGINAL SURVEY	NOTE BOOK	NO.
SURVEYED		
PLOTTED		
TRIANGULATE		
AREAS		
AREAS CHECKED		

BY	DATE

PLOT DATE = Mar-24-2010 10:45:16 AM
PLOT TIME = 10:45:16 AM
FILE NAME = #FILE#