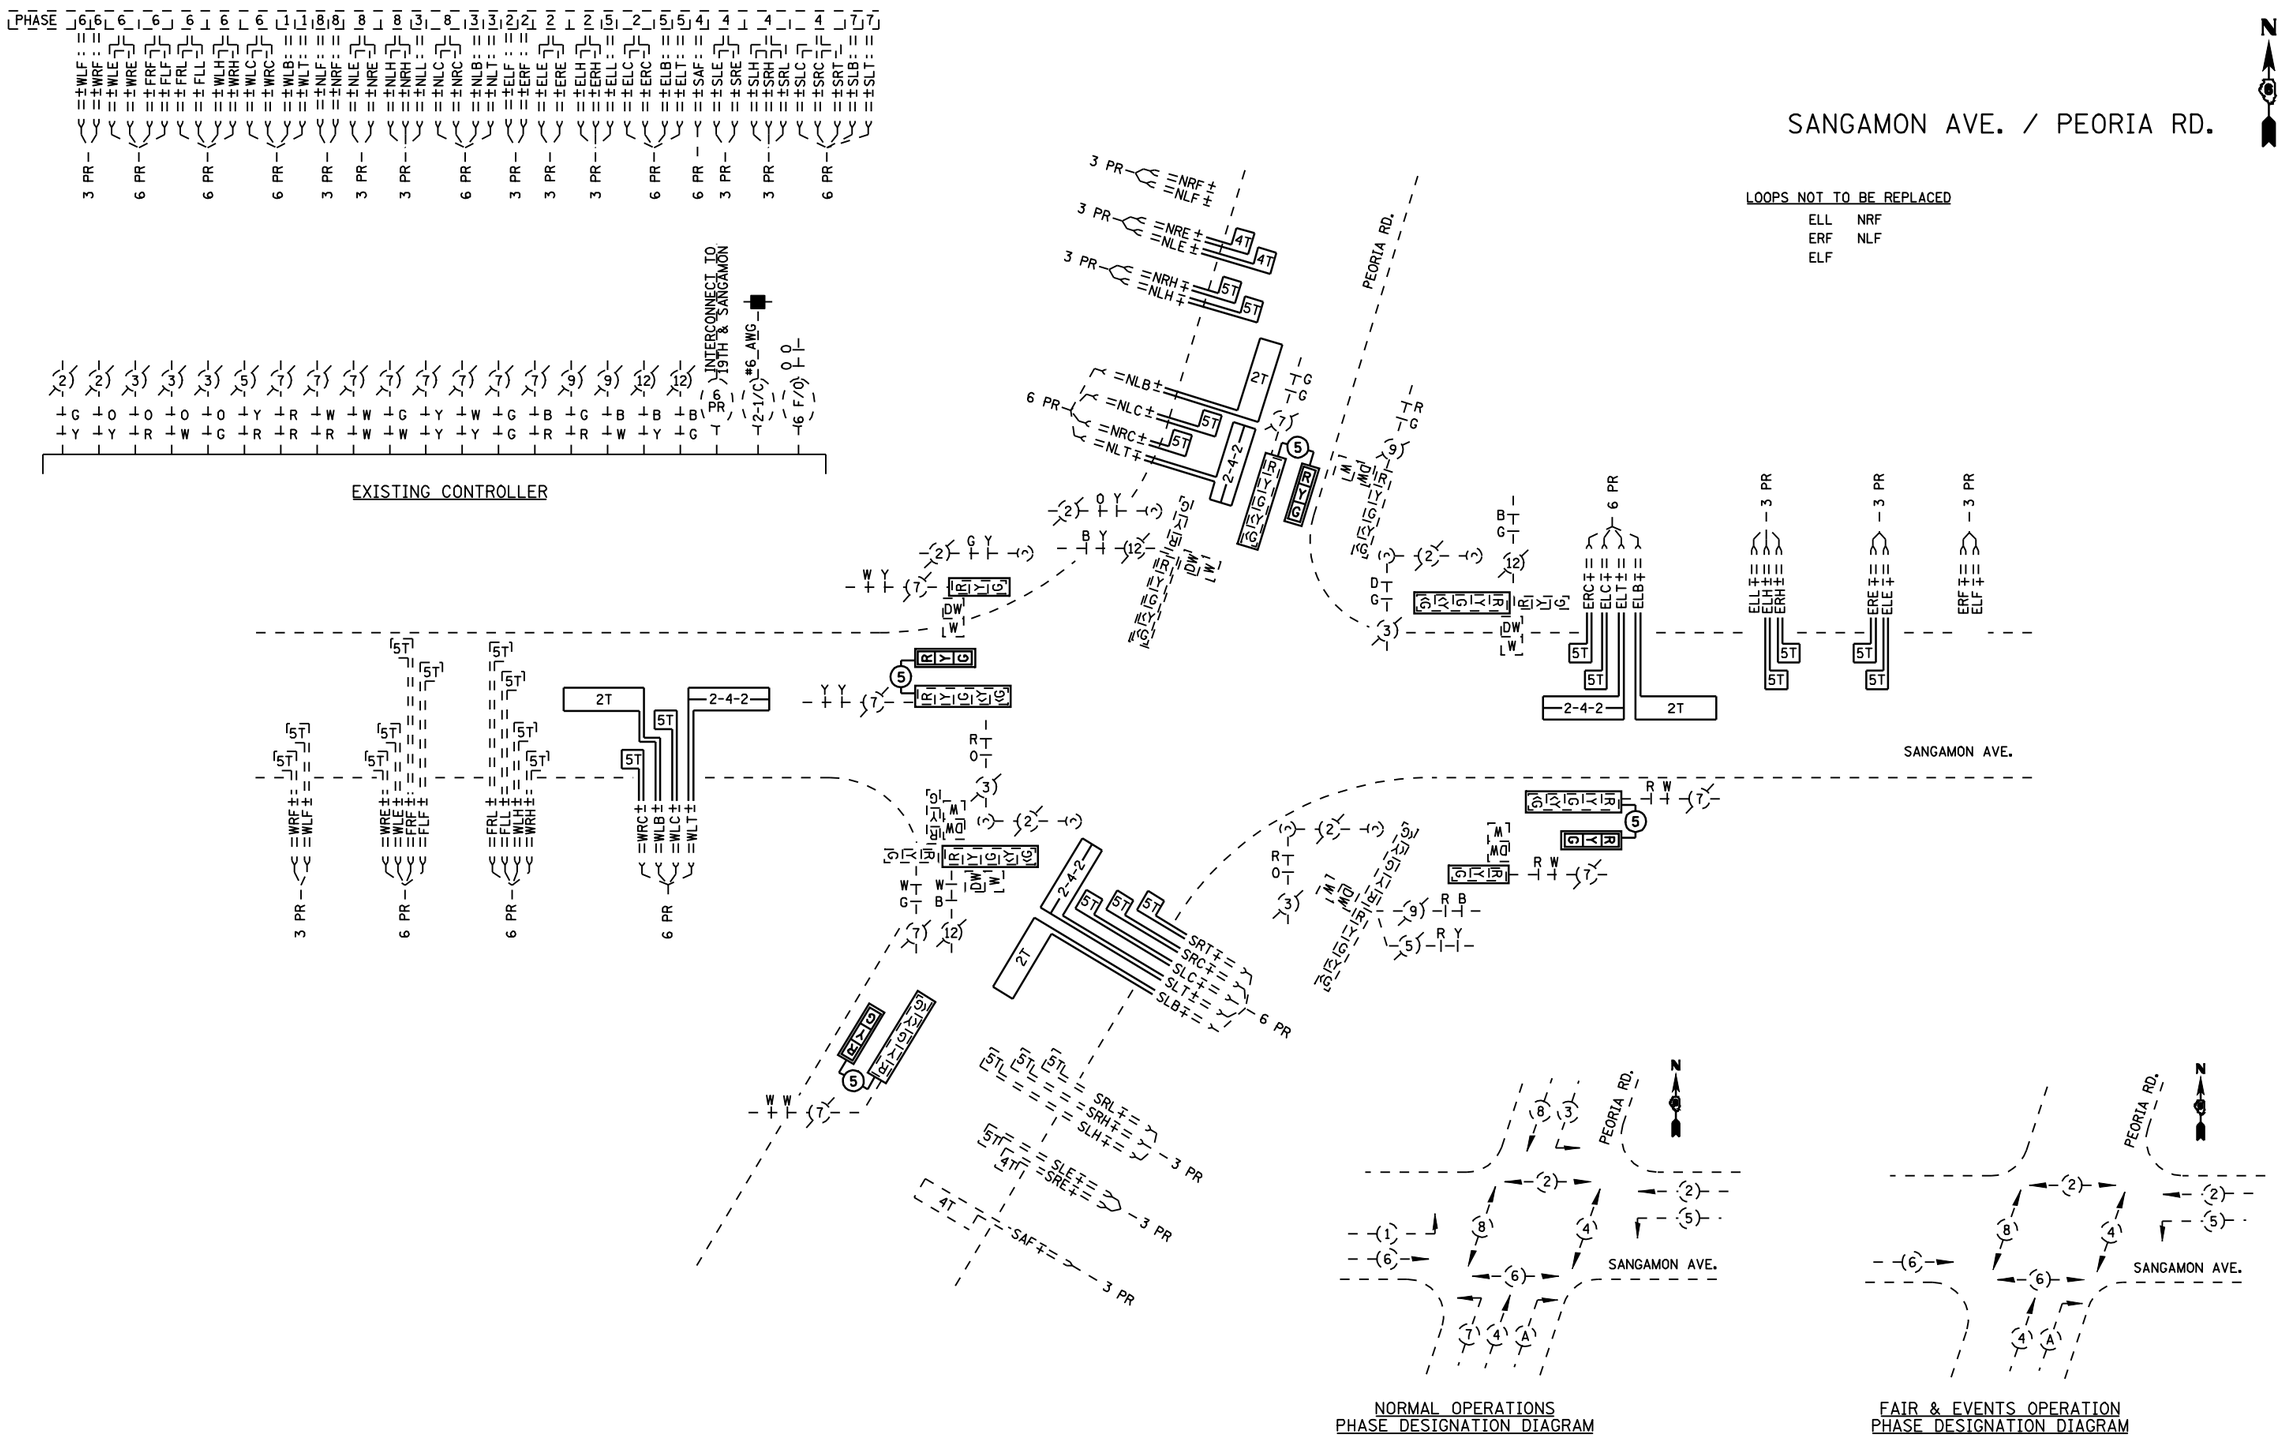

FILE NAME = c:\pw_work\PWIDOT\LAUGHLINRL\dms25514\D672909-sht-ta.dgn	USER NAME = laughlinrl	DESIGNED -	REVISED -	STATE OF ILLINOIS DEPARTMENT OF TRANSPORTATION	SIGNAL WIRING DIAGRAM F.A.P. 667 (SANGAMON AVE.)	F.A.P. RTE.	SECTION	COUNTY	TOTAL SHEETS	SHEET NO.
		DRAWN -	REVISED -			667	79Z(RS-4)	SANGAMON	43	32
	PLOT SCALE = 40.0000 ' / IN.	CHECKED -	REVISED -						CONTRACT NO. 72909	
	PLOT DATE = Mar-25-2010 10:53:19AM	DATE -	REVISED -		SCALE: SHEET NO. OF SHEETS STA. TO STA.			ILLINOIS	FED. AID PROJECT	