DETECTORS

PHASE 2 2 2 5 5 6 6 6 1 1 4 4 4 4 4 4 3 3 3 3

WLF WRF WLE WRE WLT WLB ELF ERF ELE ERE ELT ELB SLF SRF SRT SLT SRB SLB NRT NLT NRB NLB

3 PR 3 PR 3 PR 3 PR 3 PR 3 PR 3 PR 3 PR 6 PR 6 PR

N

REMOVE EXISTING TRAFFIC SIGNAL EQUIPMENT

13 EACH TRAFFIC SIGNAL BACKPLATE

REMOVED EQUIPMENT SHALL BECOME PROPERTY OF THE CONTRACTOR

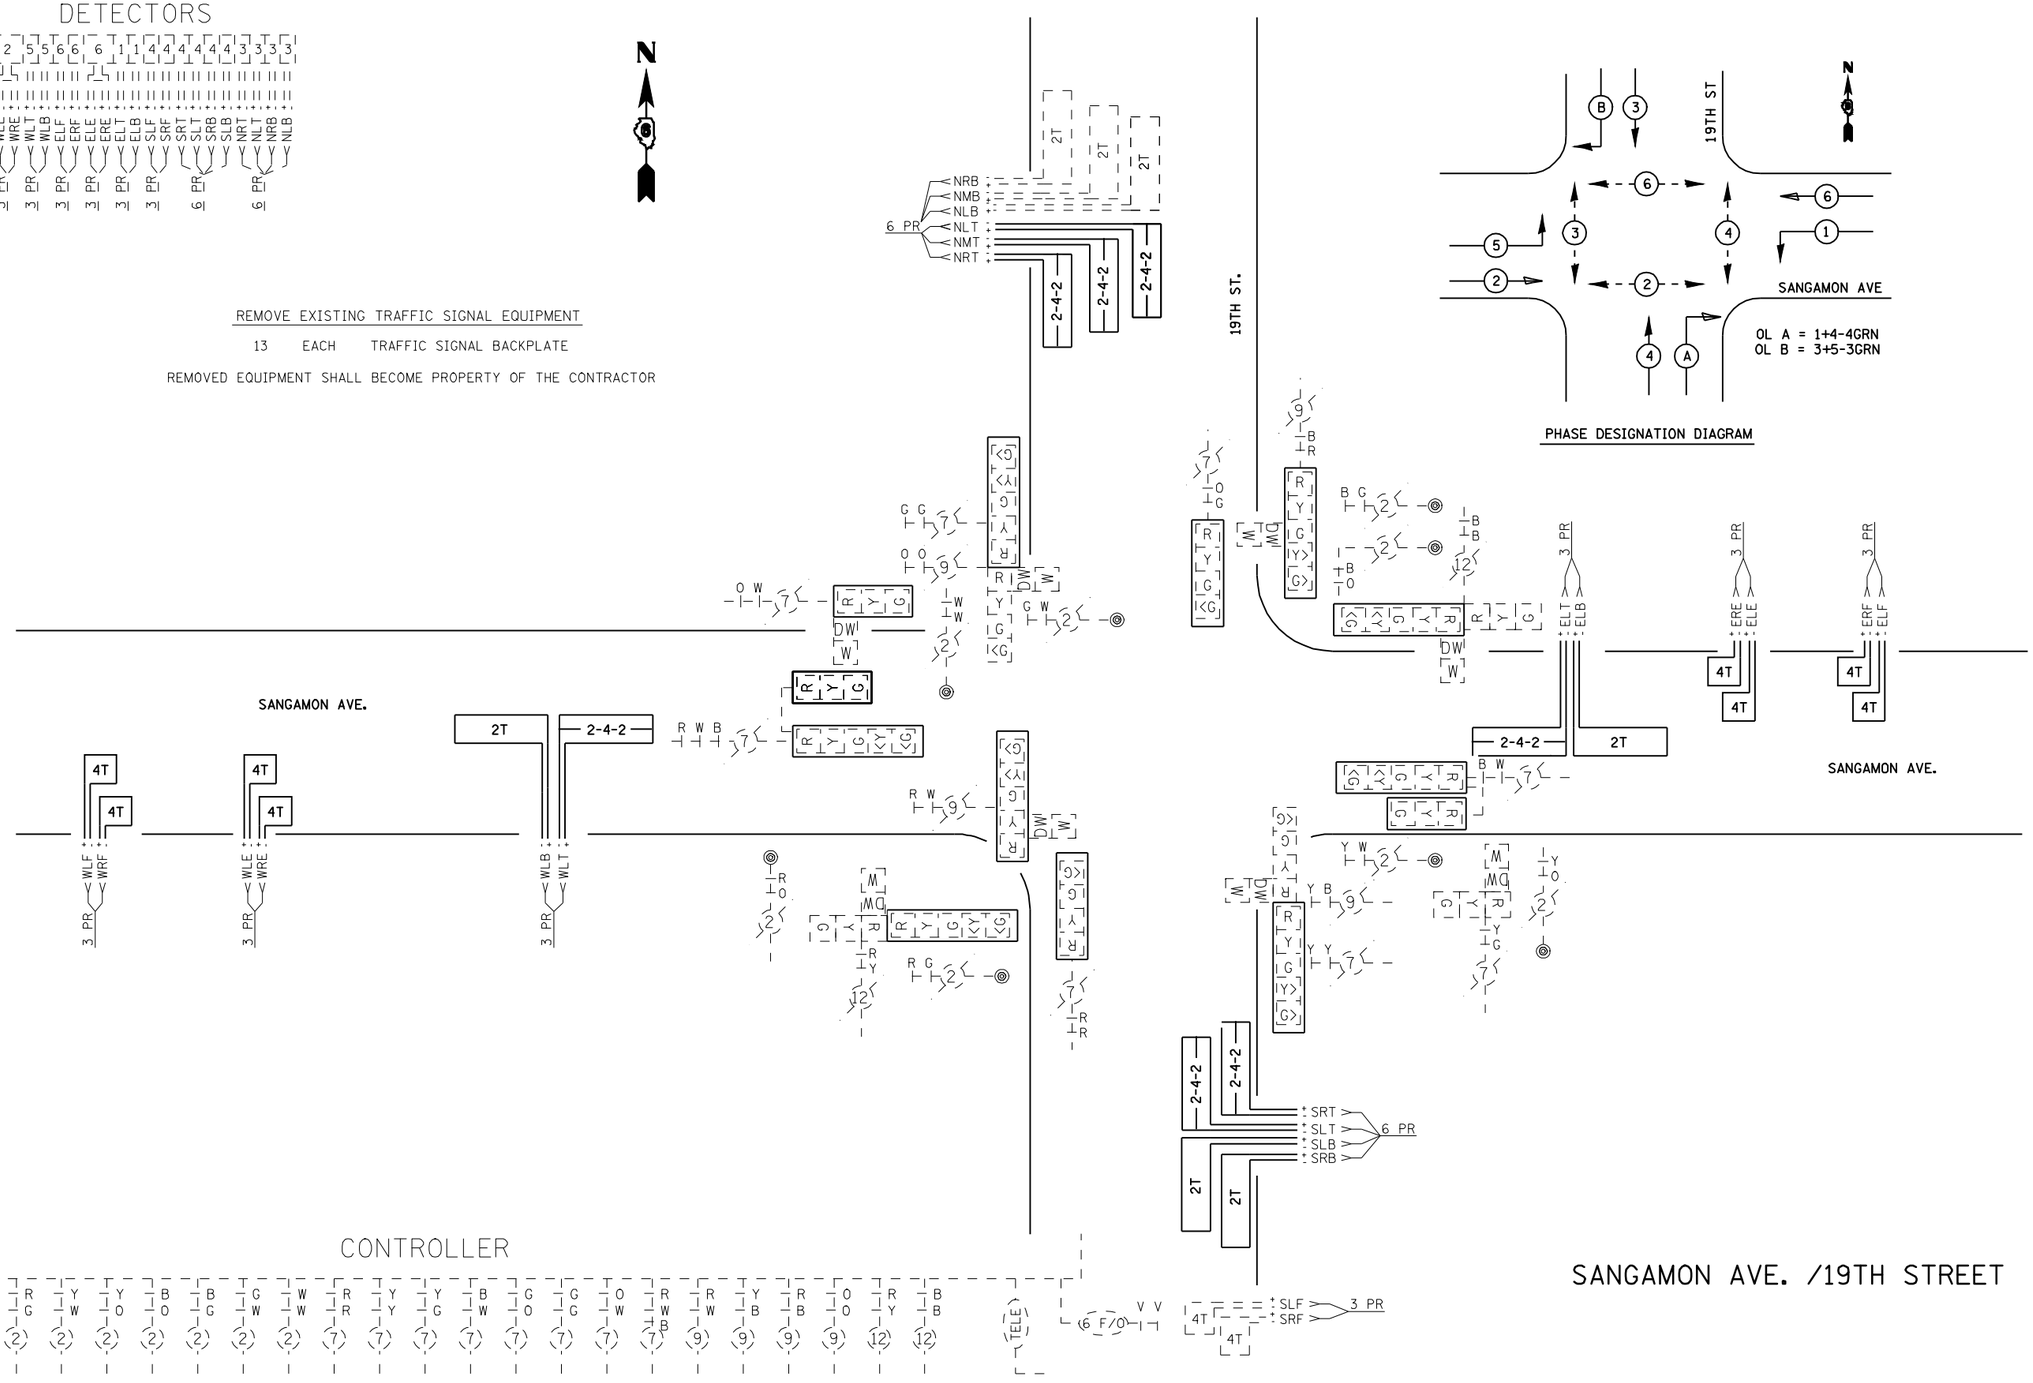

PHASE DESIGNATION DIAGRAM

SANGAMON AVE. /19TH STREET

FILE NAME = c:\pw_work\PWIDOT\LAUGHLINRL\dms25514\D672909-sht-ta.dgn	USER NAME = laughlinrl	DESIGNED -	REVISED -	STATE OF ILLINOIS DEPARTMENT OF TRANSPORTATION	SIGNAL WIRING DIAGRAM F.A.P. 667 (SANGAMON AVE.)	F.A.P. RTE.	SECTION	COUNTY	TOTAL SHEETS	SHEET NO.
	PLOT SCALE = 40.0000 ' / IN.	DRAWN -	REVISED -			667	79Z(RS-4)	SANGAMON	43	34
	PLOT DATE = Mar-25-2010 10:53:23AM	CHECKED -	REVISED -		SCALE: SHEET NO. OF SHEETS STA. TO STA.			CONTRACT NO. 72909		
		DATE -	REVISED -					ILLINOIS FED. AID PROJECT		