TRAFFIC SIGNAL QUANTITIES

LOCATION: SANGAMON & HASTINGS

QUANTITY	UNIT	ITEM
48.0	FOOT	ELECTRIC CABLE IN CONDUIT, SIGNAL, NO. 14, 7/C
2	EACH	SIGNAL HEAD, POLYCARBONATE, LED, 1-FACE, 3-SECTION, MAST ARM MOUNTED
9	EACH	TRAFFIC SIGNAL BACKPLATE
1354.0	FOOT	DETECTOR LOOP, TYPE I
1	EACH	REMOVE EXISTING TRAFFIC SIGNAL EQUIPMENT
381.5	FOOT	ELECTRIC CABLE IN CONDUIT, GROUND, NO. 6, 1/C (GREEN)

NOTE 1: EXISTING CABLE SHALL BE TERMINATED AT PROPOSED SIGNAL HEAD. PROPOSED CABLE SHALL BE INSTALLED FROM PROPOSED SIGNAL HEAD TO EXISTING SIGNAL HEAD

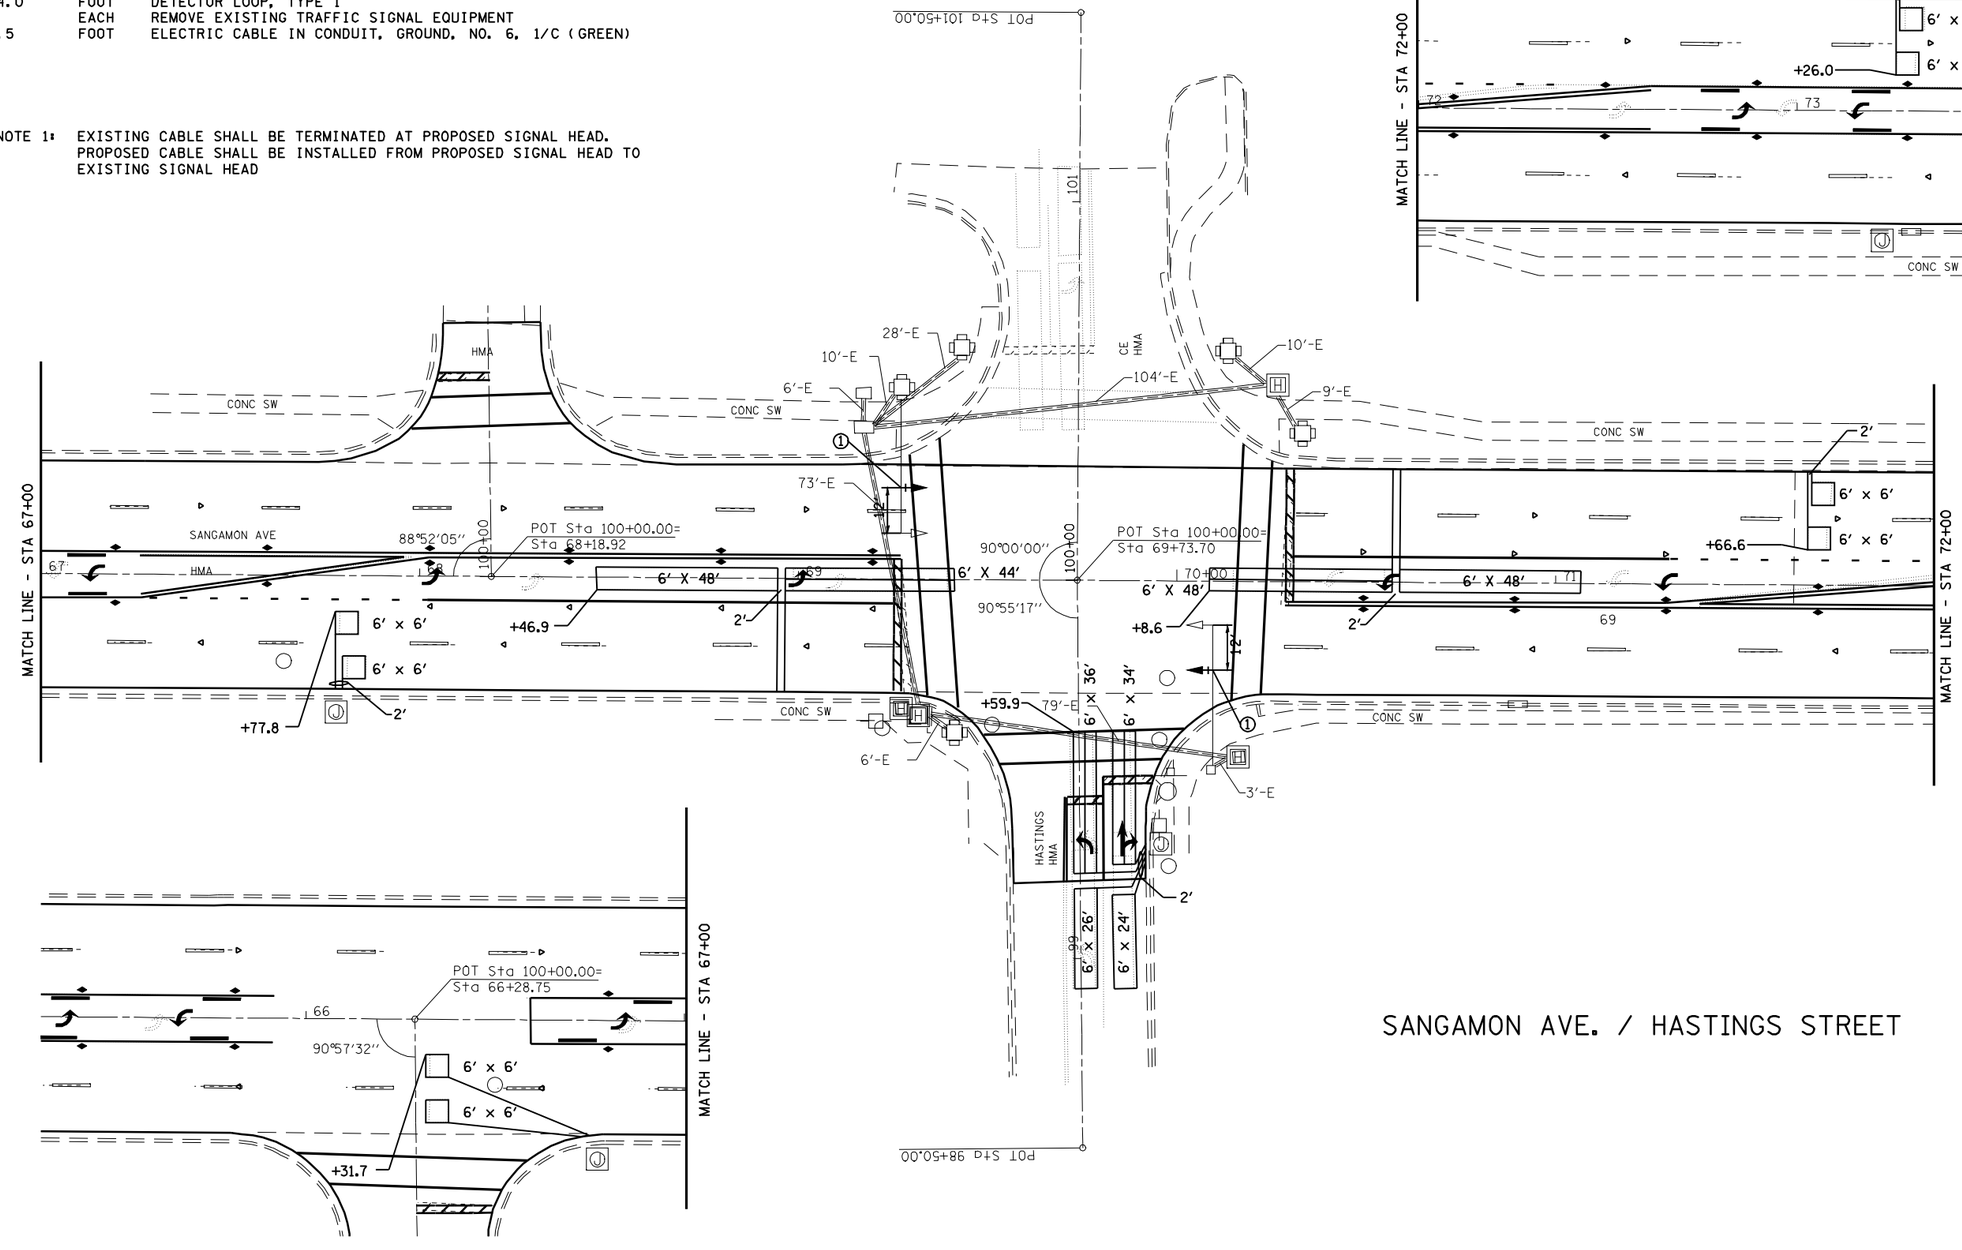

FILE NAME = c:\pw_work\PWIDOT\LAUGHLINRL\dms25514\D672909-sht-ta.dgn	USER NAME = laughlinrl	DESIGNED -	REVISED -
		DRAWN -	REVISED -
	PLOT SCALE = 40.0000 ' / IN.	CHECKED -	REVISED -
	PLOT DATE = Mar-25-2010 10:53:33AM	DATE -	REVISED -

STATE OF ILLINOIS
DEPARTMENT OF TRANSPORTATION

TRAFFIC SIGNAL PLAN VIEW
F.A.P. 667 (SANGAMON AVE.)

SCALE: | SHEET NO. OF SHEETS | STA. | TO STA.

F.A.P. RTE.	SECTION	COUNTY	TOTAL SHEETS	SHEET NO.
667	79Z(RS-4)	SANGAMON	43	39
		CONTRACT NO. 72909		
	ILLINOIS FED. AID PROJECT			