72932

F.A.P RTE.	SECTION	COUNTY	TOTAL SHEETS	SHEET NO.
322	11-12	CHRISTIAN	284	75
STA.		TO STA.		
FED. ROAD DIST. NO.	ILLINOIS	FED. AID PROJECT		

PLAN
SURVEYED
PLOTTED
ALIGNMENT CHECKED
RE-TIE MONUMENTS CHECKED
CADD FILE NAME
NOTE BOOK
NO.
BY
DATE

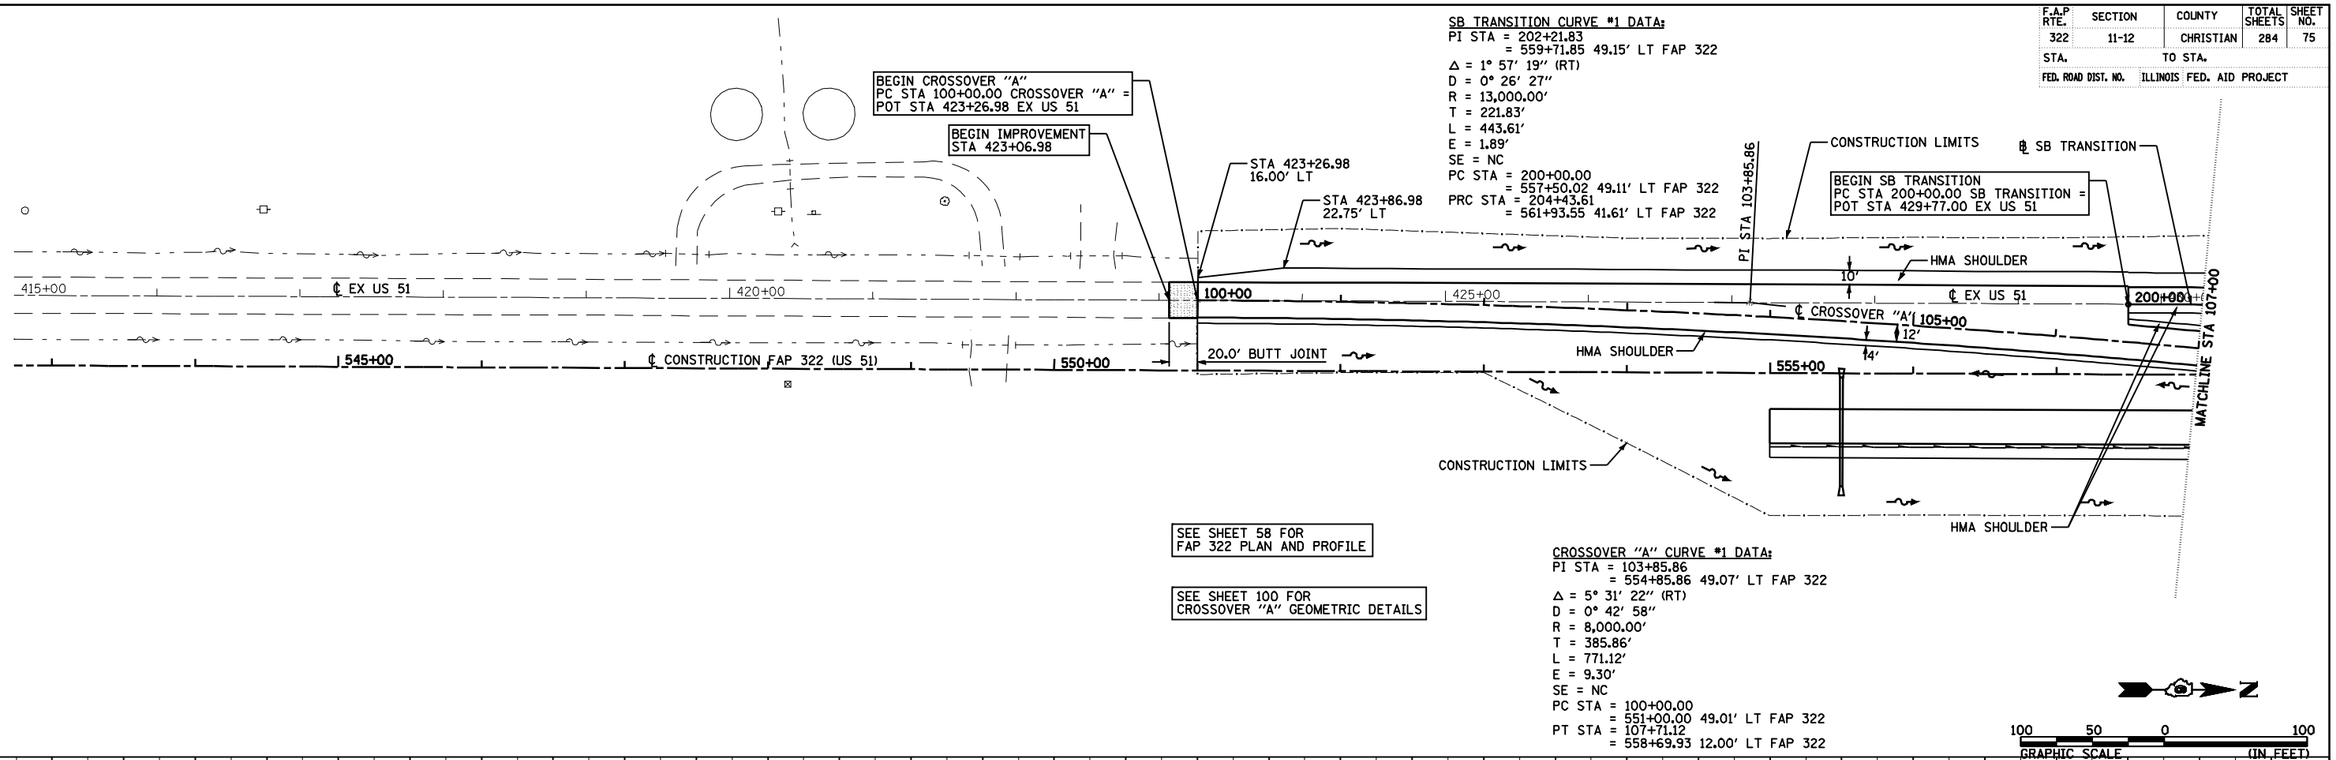

PROFILE
SURVEYED
PLOTTED
GRADES CHECKED
RE-TIE MONUMENTS CHKD
STRUCTURE NO(S)/PN'S CHKD
NOTE BOOK
NO.
BY
DATE

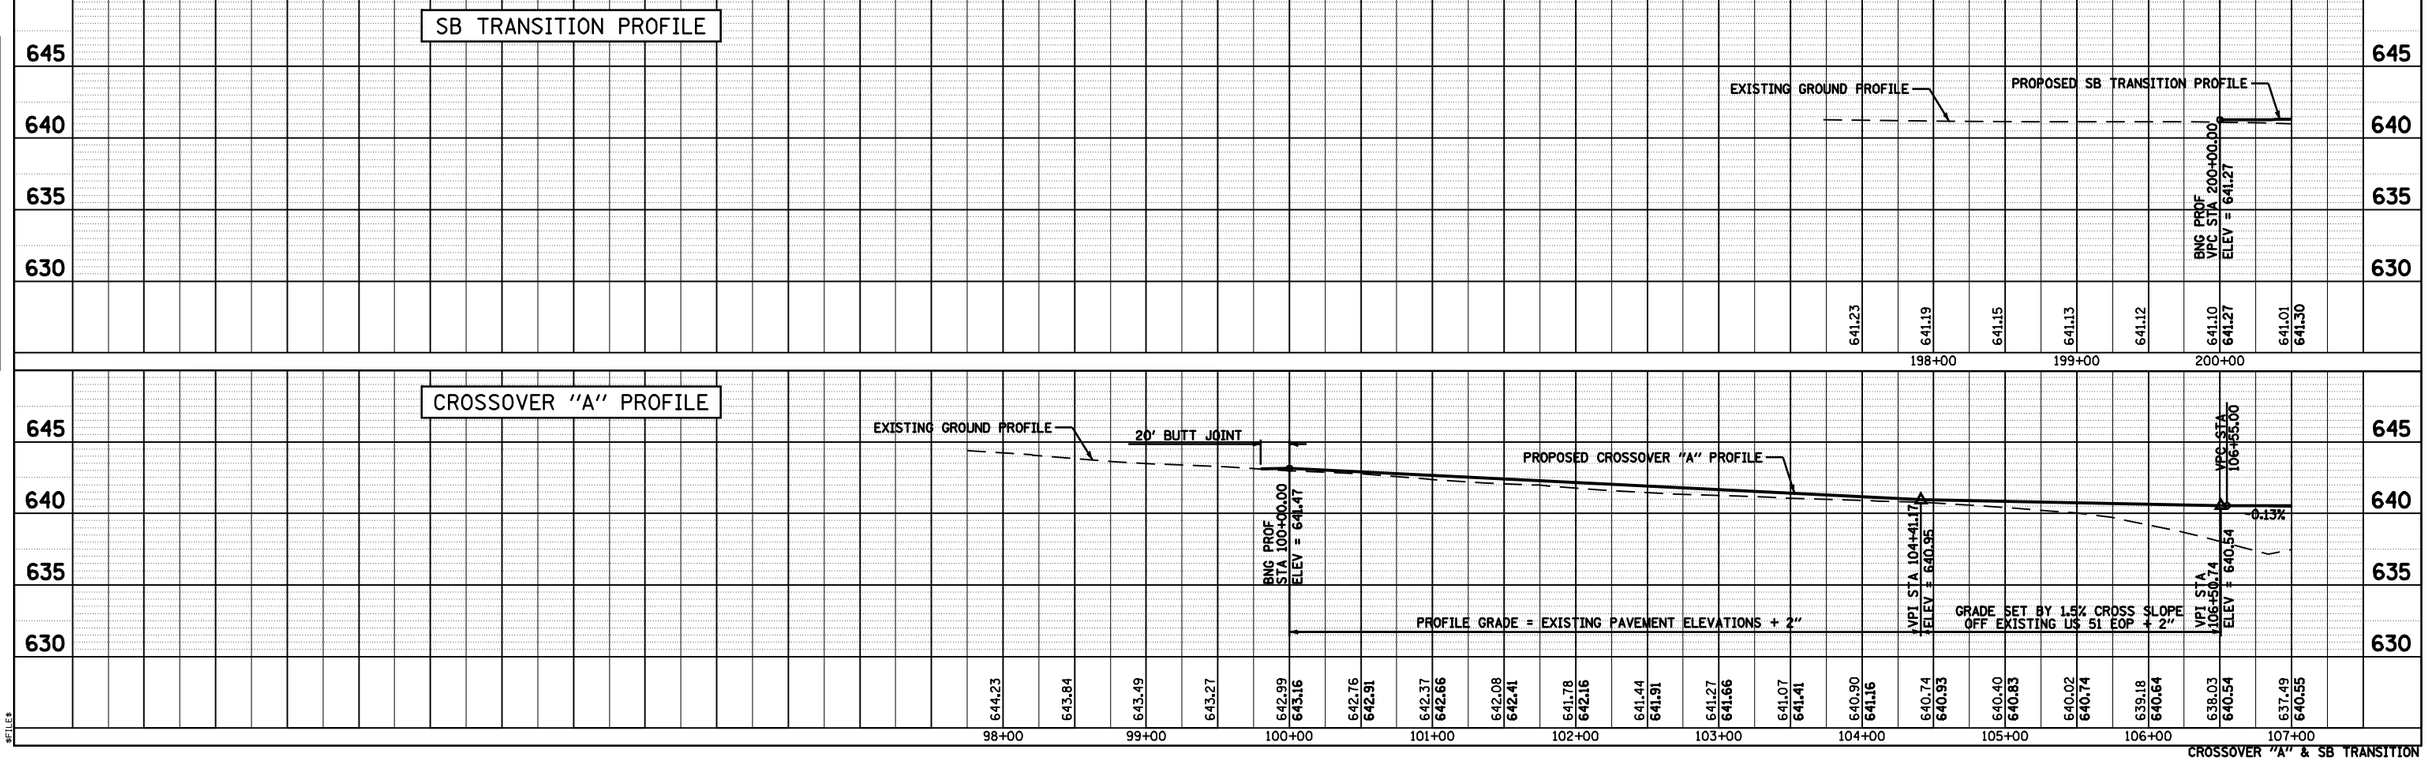

CROSSOVER "A" & SB TRANSITION

$FILE$
May-15-2018 @9:47:52AM