72932

F.A. RTE.	SECTION	COUNTY	TOTAL SHEETS	SHEET NO.
322	11-12	CHRISTIAN	284	183
STA.	TO STA.			
FED. ROAD DIST. NO.	ILLINOIS	FED. AID PROJECT		

FINAL SURVEY	NOTE BOOK	NO.
	SURVEYED	BY
	PLOTTED	DATE
	TOPO FILE	
	AREAS	
	AREAS CHECKED	

ORIGINAL SURVEY	NOTE BOOK	NO.
	SURVEYED	BY
	PLOTTED	DATE
	TOPO FILE	
	AREAS	
	AREAS CHECKED	

Mar-15-2010 12:08:49PM

#FILE#

PRIVATE DRIVE 595
STA 19+00

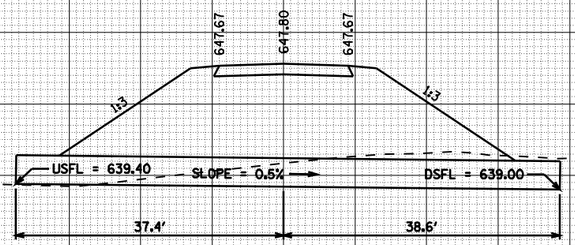

PIPE CULVERTS, TYPE 2, CLASS D, 24" X 76'

TR 229A
21+35

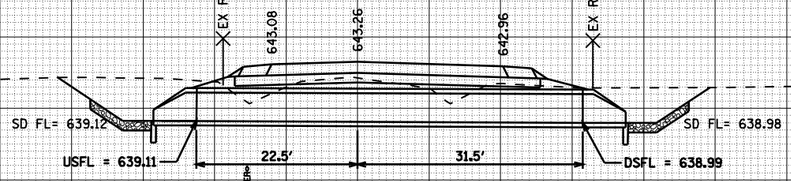

PIPE CULVERT, CLASS A, TYPE 1, 30" ERS X 54'
CONCRETE FLARED END SECTIONS 30" ERS, STD 542306, 2 EACH
TRENCH BACKFILL, 3.6 CU YD

TR 229A
18+65

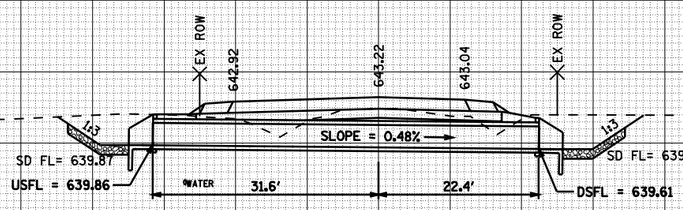

DOUBLE PIPE CULVERT, CLASS A, TYPE 1, 24" ERS X 54'
CAST-IN-PLACE REINFORCED CONCRETE END SECTIONS 24" ERS DOUBLE -
2.4 CU YD CONRETE HEADWALLS, 100 LBS REINFORCEMENT BARS (EACH HEADWALL)
TRENCH BACKFILL, 3.3 CU YD

SCALE:
1" = 10' HORZ
1" = 5' VERT

PIPE SECTIONS - TR 229A & PR DR 595