72932

F.A. RTE.	SECTION	COUNTY	TOTAL SHEETS	SHEET NO.
322	11-12	CHRISTIAN	284	203
STA.	TO STA.			
FED. ROAD DIST. NO.	ILLINOIS	FED. AID PROJECT		

FINAL SURVEY — NOTE BOOK — SURVEYED — PLOTTED — TOTAL AREAS — AREAS CHECKED — BY — DATE — NO.

ORIGINAL SURVEY — NOTE BOOK — SURVEYED — PLOTTED — TOTAL AREAS — AREAS CHECKED — BY — DATE — NO.

Mar-15-2010 03:03:45PM

#FILE#

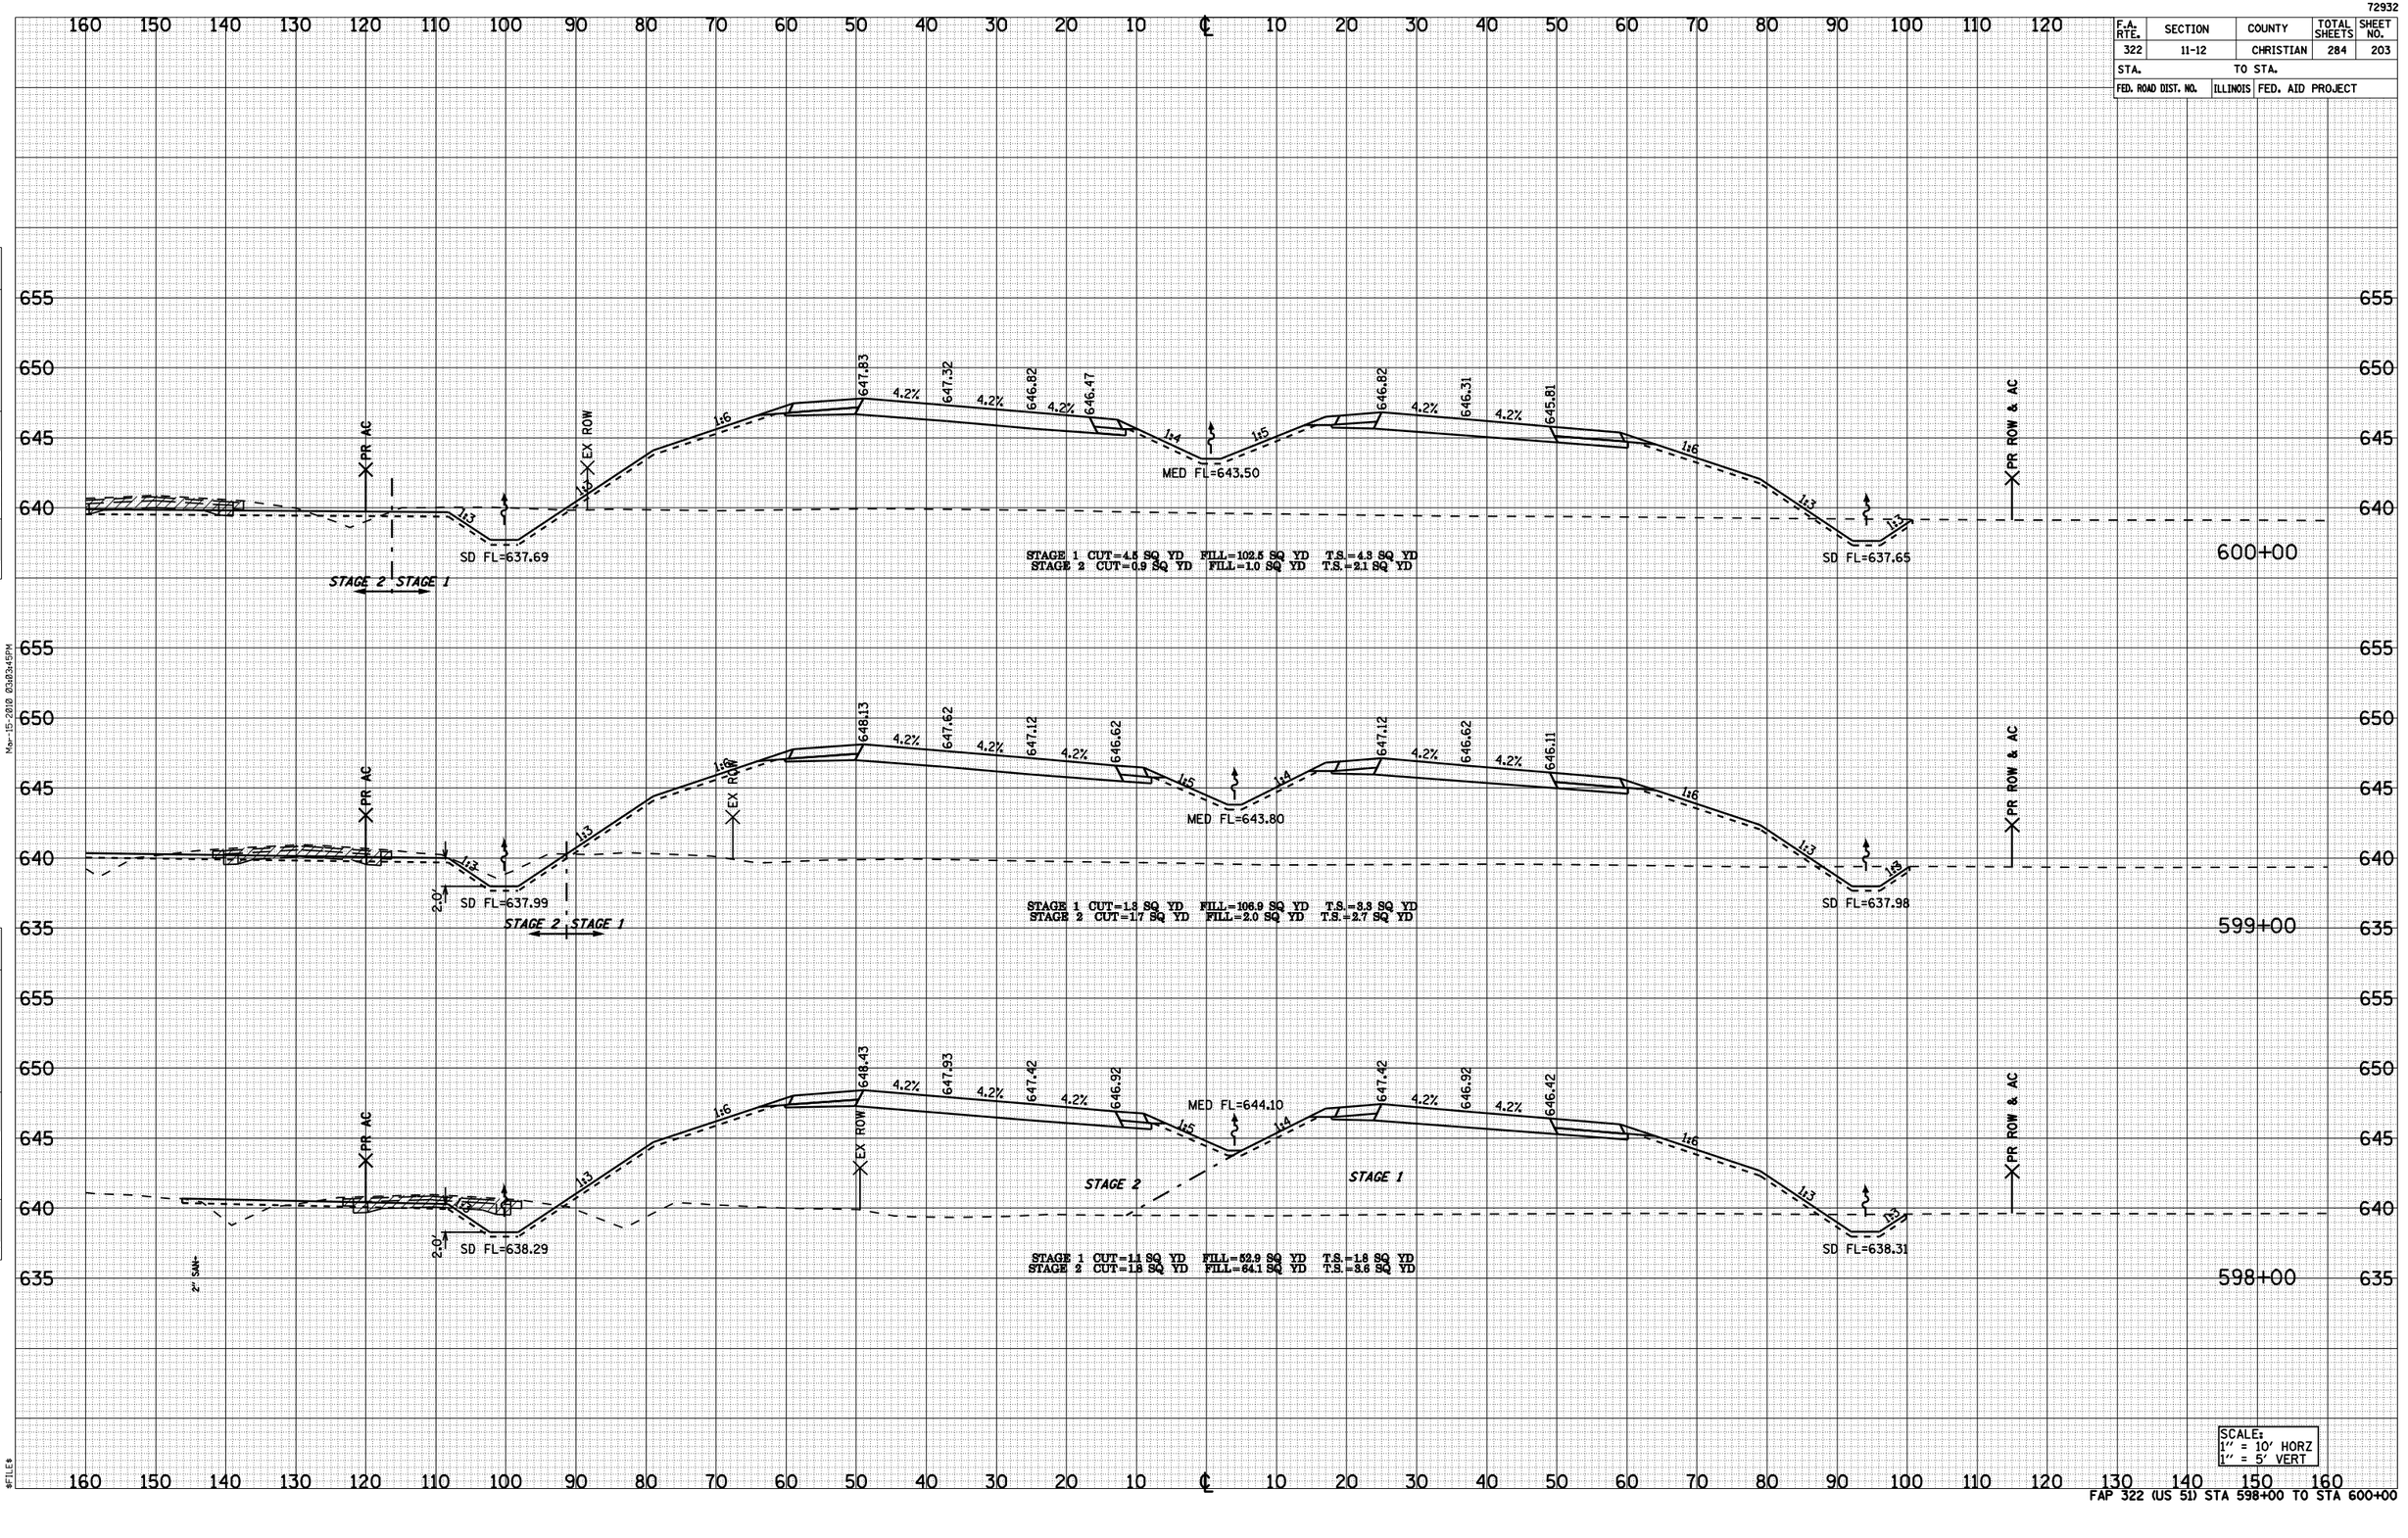

SCALE:
1" = 10' HORZ
1" = 5' VERT

FAP 322 (US 51) STA 598+00 TO STA 600+00