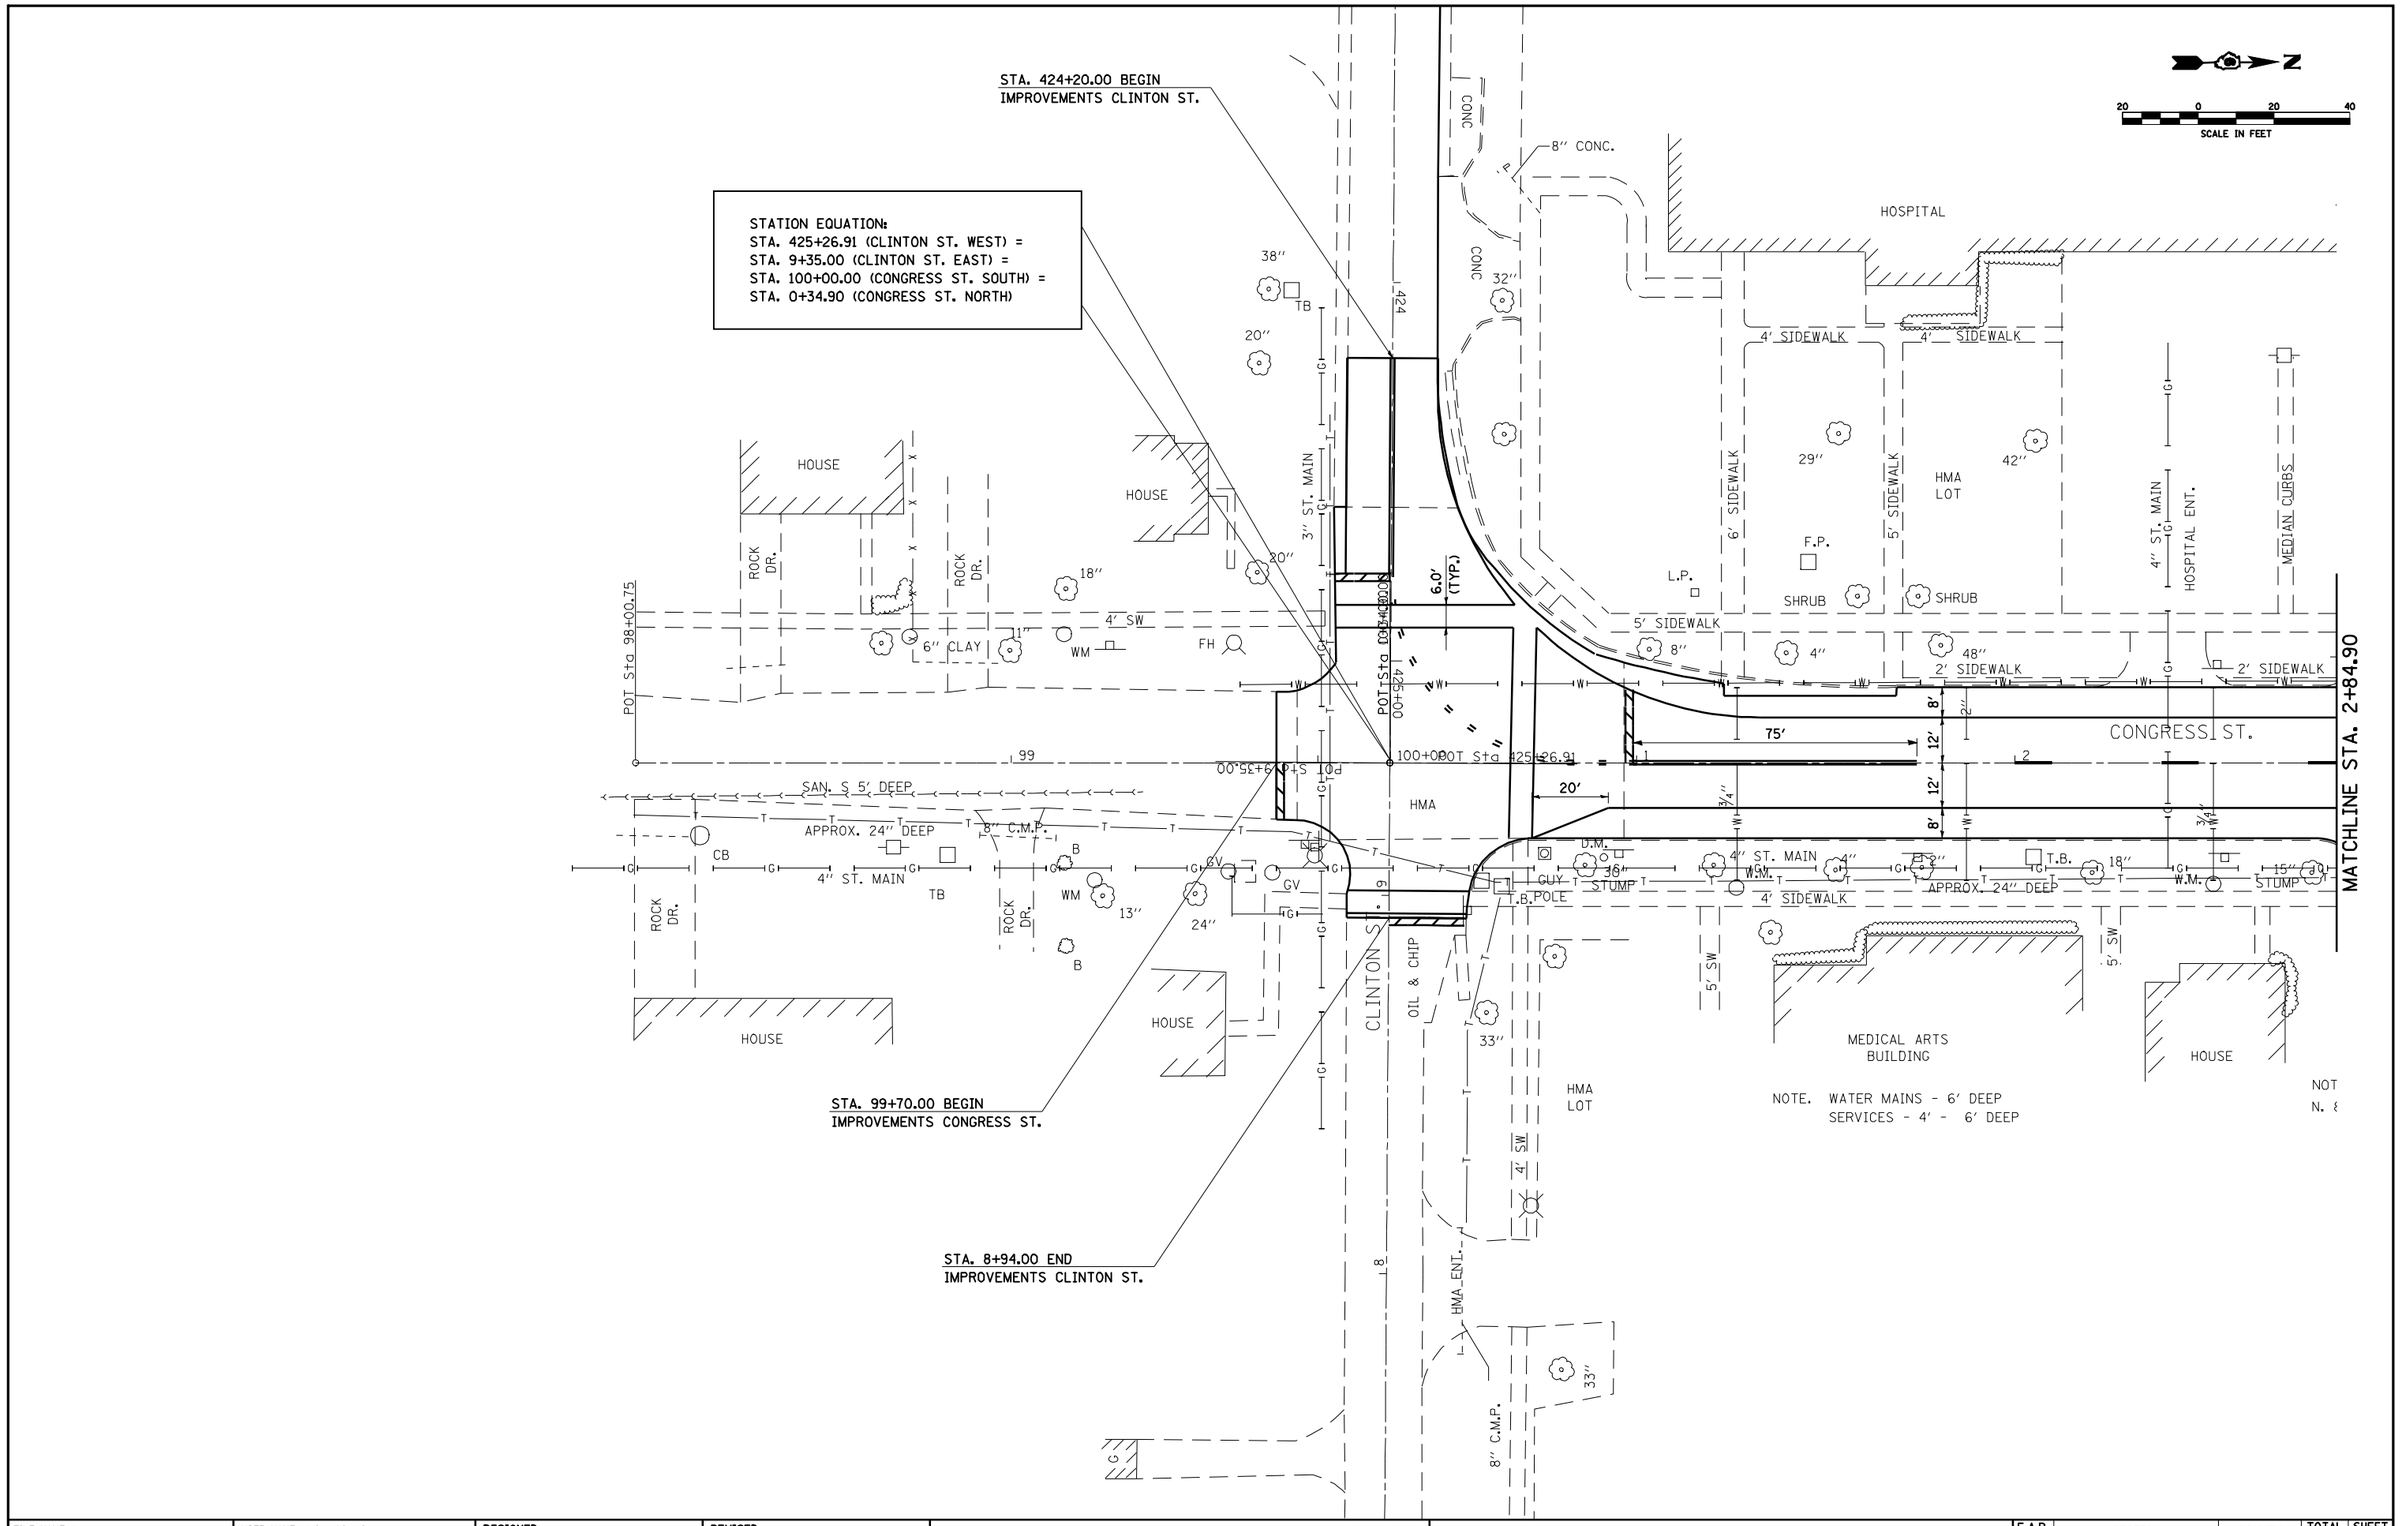

FILE NAME = c:\pw_work\PWIDOT\LAUGHLINRL\d0177182\D672b40-SHT-plan6.dgn	USER NAME = laughlinrl	DESIGNED -	REVISED -	**STATE OF ILLINOIS DEPARTMENT OF TRANSPORTATION**	**PLAN SHEET – US 24**	F.A.P. RTE.	SECTION	COUNTY	TOTAL SHEETS	SHEET NO.
	PLOT SCALE = 40.0000 ' / IN.	DRAWN -	REVISED -			317	11RS-4 & (6CS)RS-4,I	SCHUYLER	10	17
	PLOT DATE = Mar-25-2010 04:01:48PM	CHECKED -	REVISED -					CONTRACT NO. 72B40		
		DATE -	REVISED -		SCALE: SHEET NO. 10 OF 17 SHEETS STA. TO STA.			ILLINOIS FED. AID PROJECT		