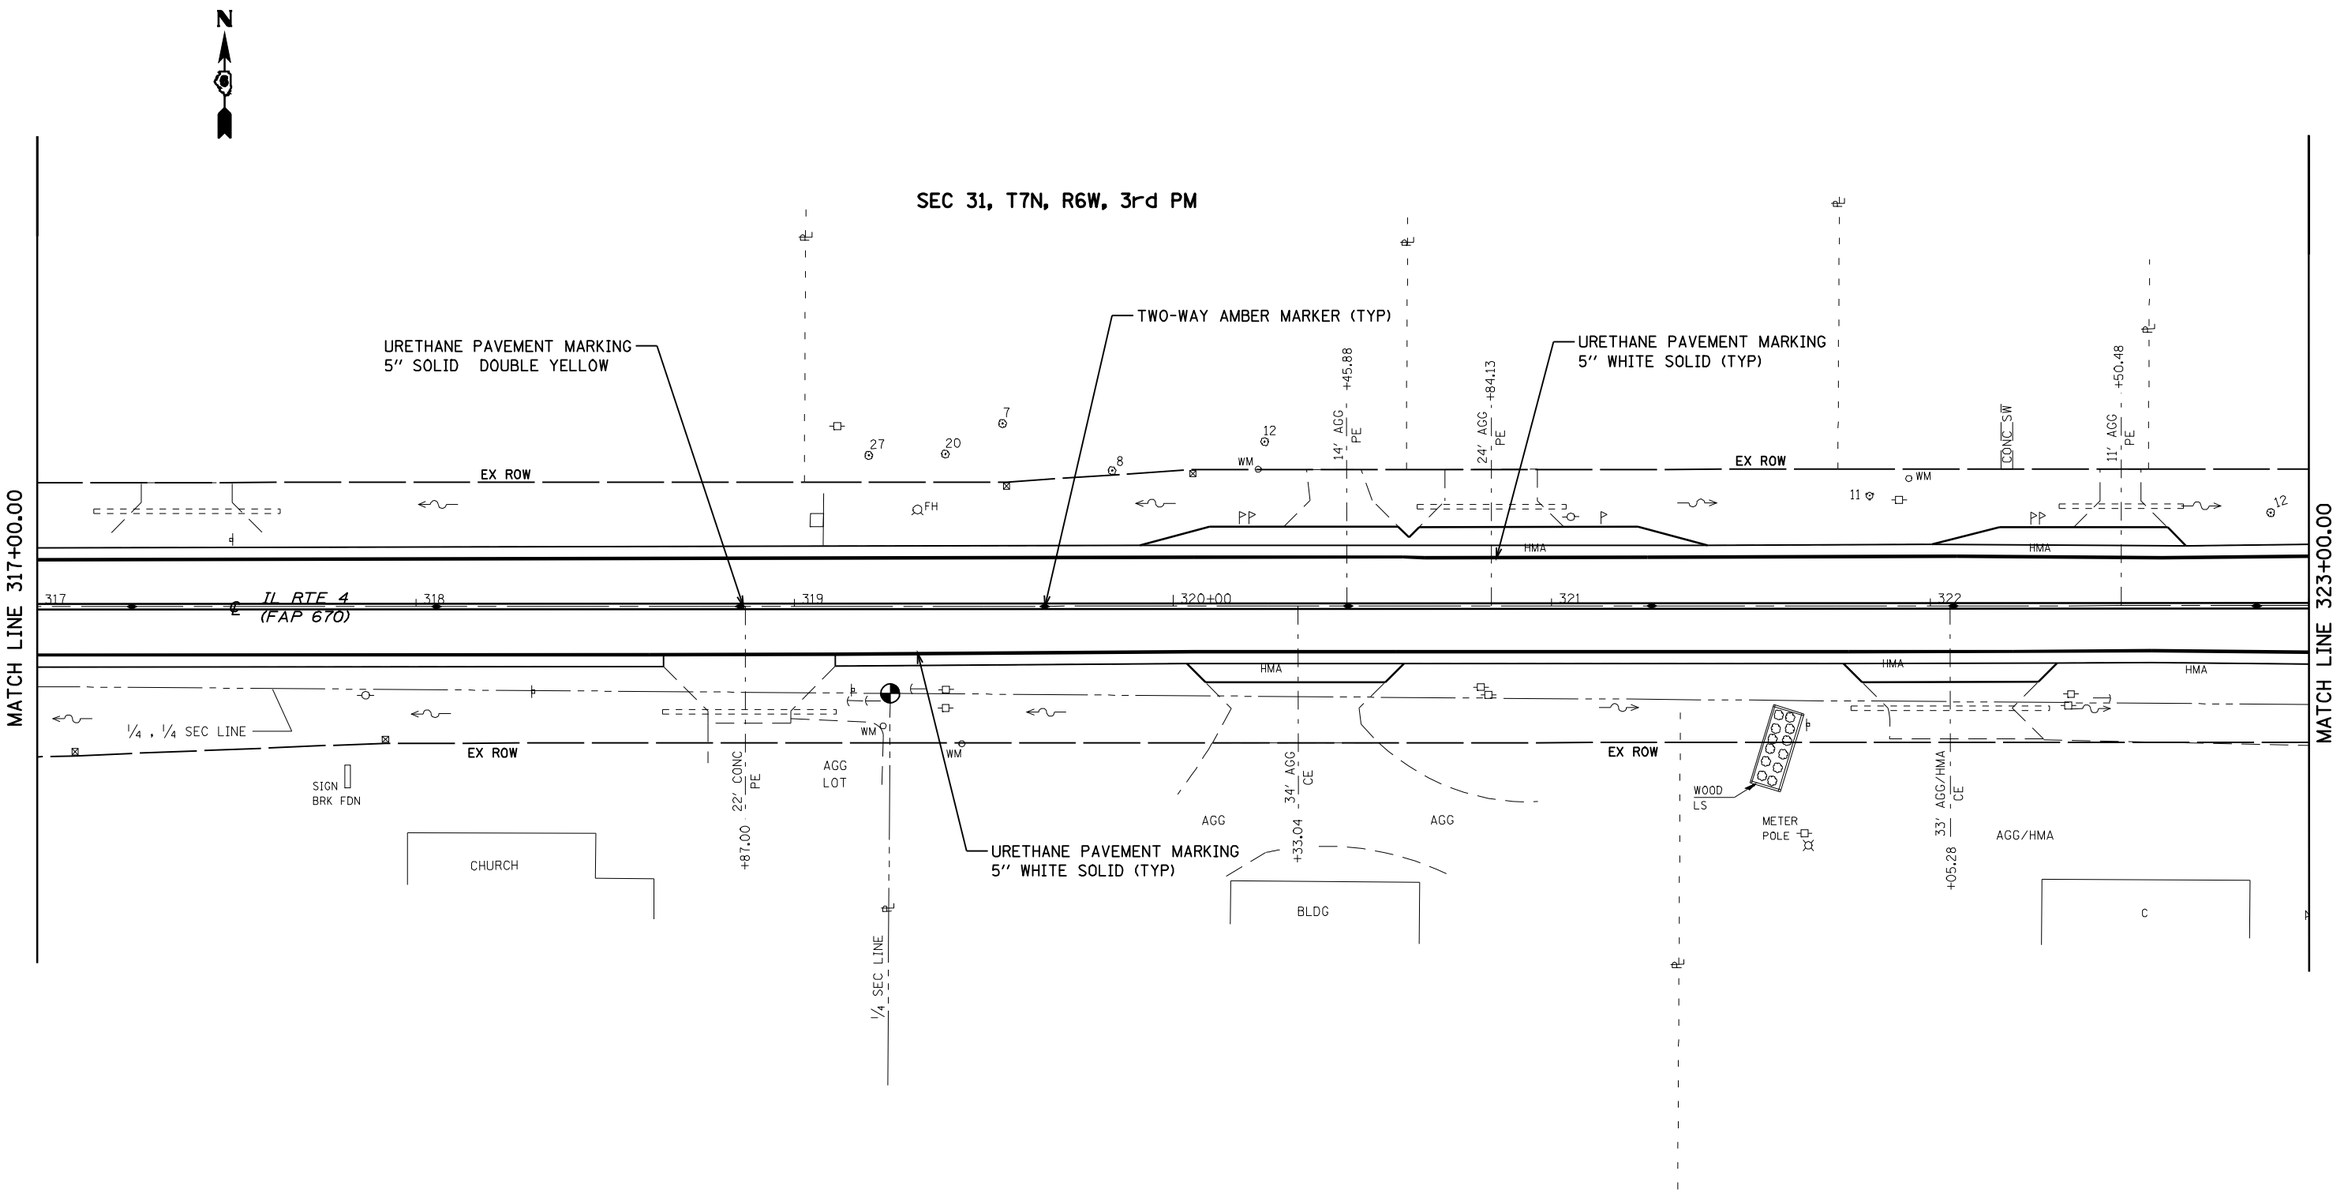


| | | | | | | | | | |
|---|---|---|---|---|---|---|---|---|---|
| USER NAME = laughlinrl | DESIGNED - | REVISED - | STATE OF ILLINOIS DEPARTMENT OF TRANSPORTATION | PAVEMENT MARKING PLAN | F.A. RTE. | SECTION | COUNTY | TOTAL SHEETS | SHEET NO. |
| | DRAWN - | REVISED - | | | 8139 | (30,J)RS-3 | MACOUPIN | 45 | 28 |
| PLOT SCALE = 40.0000 ' / IN. | CHECKED - | REVISED - | | | | | CONTRACT NO. 72C18 | | |
| PLOT DATE = Apr-14-2010 09:55:58AM | DATE - | REVISED - | | SCALE: 1"=20' / SHEET NO. 3 OF 25 SHEETS / STA. 317+00.00 TO STA. 323+00.00 | FED. ROAD DIST. NO. | ILLINOIS | FED. AID PROJECT | | |

FILE NAME = c:\pw_work\PWIDOT\LAUGHLINRL\d0171789\D672C18-sht-striping.dgn