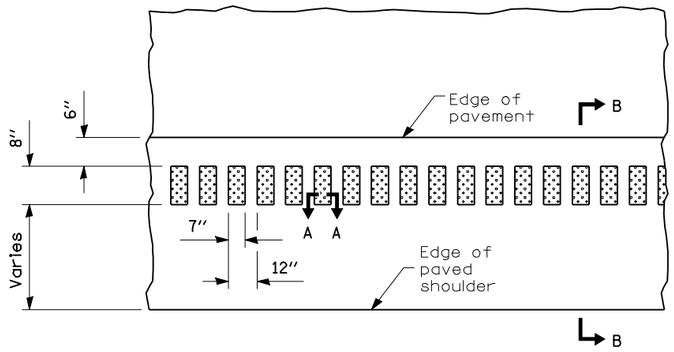

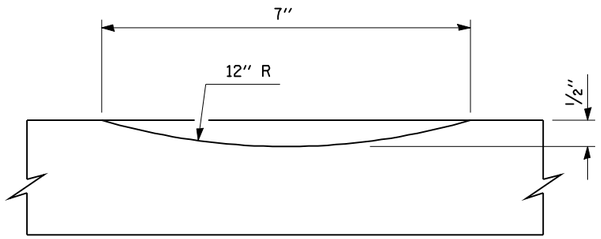

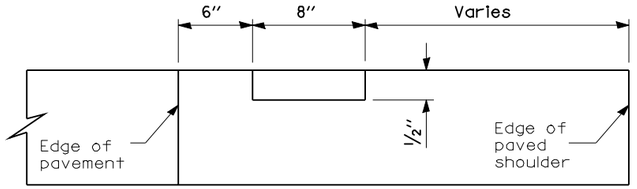

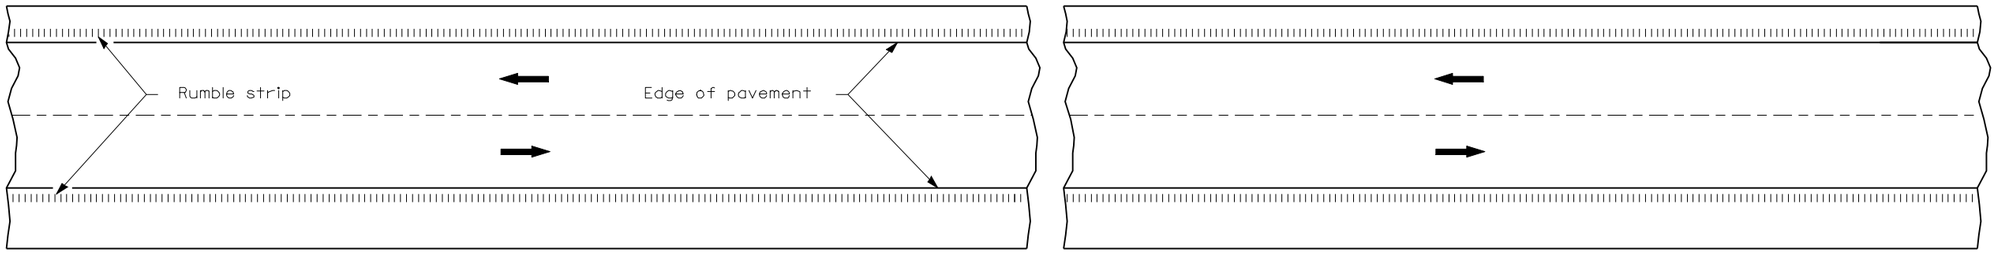

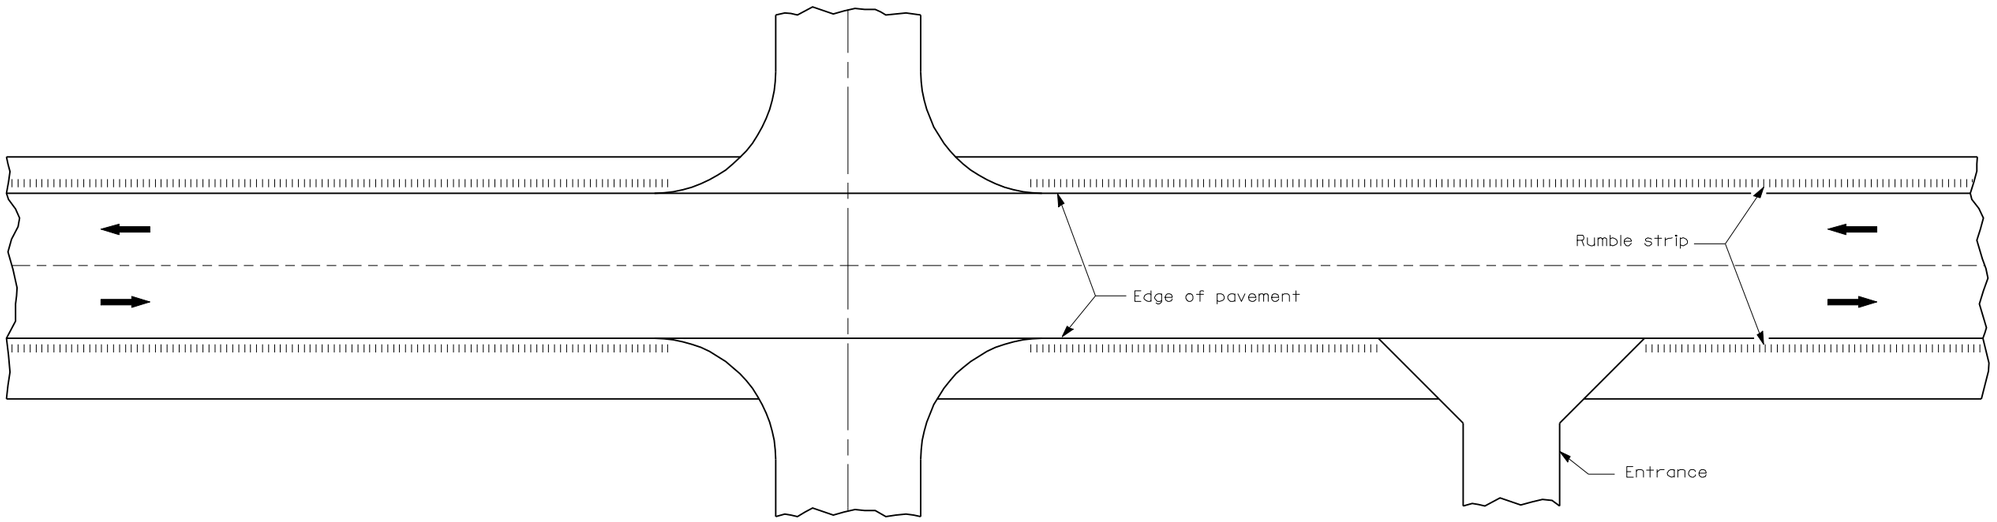

USER NAME = laughlinrl	DESIGNED -	REVISED -	**STATE OF ILLINOIS** **DEPARTMENT OF TRANSPORTATION**
	DRAWN -	REVISED -	
PLOT SCALE = 40.0000 ' / IN.	CHECKED -	REVISED -	
PLOT DATE = Apr-14-2010 07:59:36AM	DATE -	REVISED -	

RUMBLE STRIP DETAILS

SCALE: N.T.S. | SHEET NO. 1 OF 1 SHEETS | STA. | TO STA.

F.A.U. RTE.	SECTION	COUNTY	TOTAL SHEETS	SHEET NO.
8139	(30,JRS-3	MACOUPIN	45	45
		CONTRACT NO. 72C18		
	ILLINOIS FED. AID PROJECT			

FILE NAME = c:\pw_work\PWIDOT\LAUGHLINRL\d0171789\D672C18-sht-details.dgn