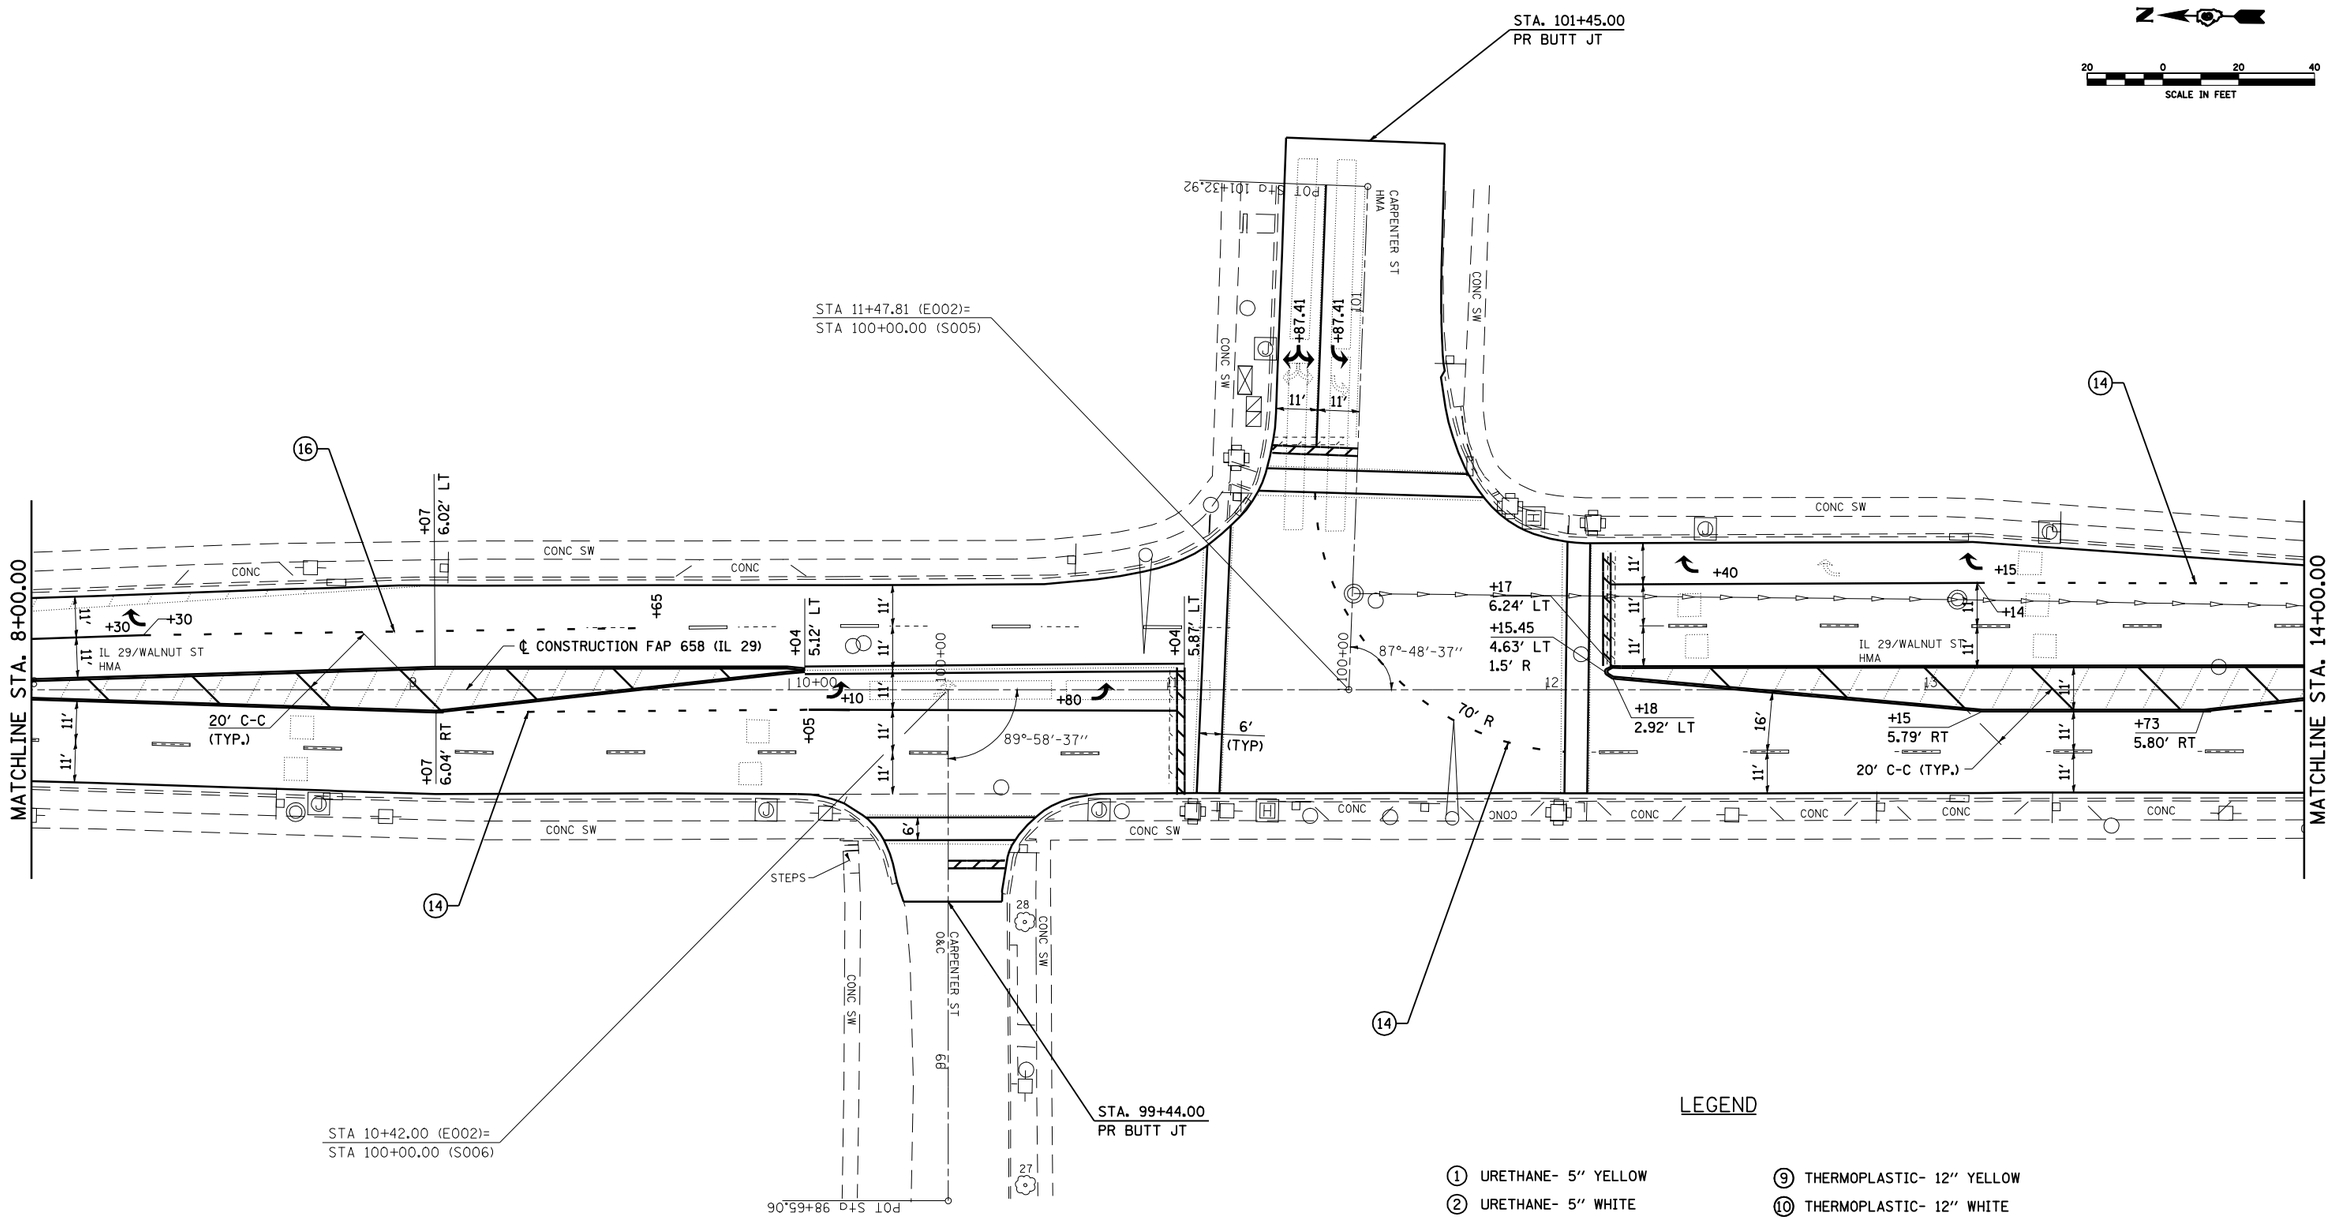


## LEGEND

1. URETHANE- 5" YELLOW
2. URETHANE- 5" WHITE
3. URETHANE- 8" WHITE
4. URETHANE- 12" YELLOW
5. URETHANE-12" WHITE
6. THERMOPLASTIC- 5" YELLOW
7. THERMOPLASTIC- 5" WHITE
8. THERMOPLASTIC- 8" WHITE
9. THERMOPLASTIC- 12" YELLOW
10. THERMOPLASTIC- 12" WHITE
11. PREFORMED PILASTIC TYPE B- INLAID- LETTERS AND SYMBOLS
12. PREFORMED PLASTIC TYPE B- INLAID- 5" YELLOW
13. PREFORMED PLASTIC TYPE B- INLAID- 5" WHITE
14. PREFORMED PLASTIC TYPE B- INLAID- 6" WHITE
15. PREFORMED PLASTIC TYPE B- INLAID- 24" WHITE
16. PREFORMED PLASTIC TYPE B- INLAID- 8" WHITE

| | | | | | | | | | | |
|---|---|---|---|---|---|---|---|---|---|---|
| FILE NAME = | USER NAME = laughlinrl | DESIGNED - | REVISED - | STATE OF ILLINOIS DEPARTMENT OF TRANSPORTATION | PLAN SHEET – SECTION "A" (OLD IL 29) | F.A.P. RTE. | SECTION | COUNTY | TOTAL SHEETS | SHEET NO. |
| ct\pw_work\PWIDOT\LAUGHLINRL\dms47710\D572C35-SHT-plan-IL291.dgn | | DRAWN - | REVISED - | | | 658 | • | SANGAMON | 206 | 81 |
| | PLOT SCALE = 40.0000 ' / IN. | CHECKED - | REVISED - | | | | | CONTRACT NO. 72C35 | | |
| | PLOT DATE = Apr-30-2010 11:44:15AM | DATE - | REVISED - | | SCALE: SHEET NO. 21 OF 24 SHEETS STA. TO STA. | | ILLINOIS | FED. AID PROJECT | | |

• 1-1(RS,TS-1)27RS-6;79Z&102RS-4