FINAL SURVEY	BY	DATE
SURVEYED		
PLOTTED		
TEMPLATE		
NOTE BOOK		
AREAS		
NO.	AREAS CHECKED	

ORIGINAL SURVEY	BY	DATE
SURVEYED		
PLOTTED		
TEMPLATE		
NOTE BOOK		
AREAS		
NO.	AREAS CHECKED	

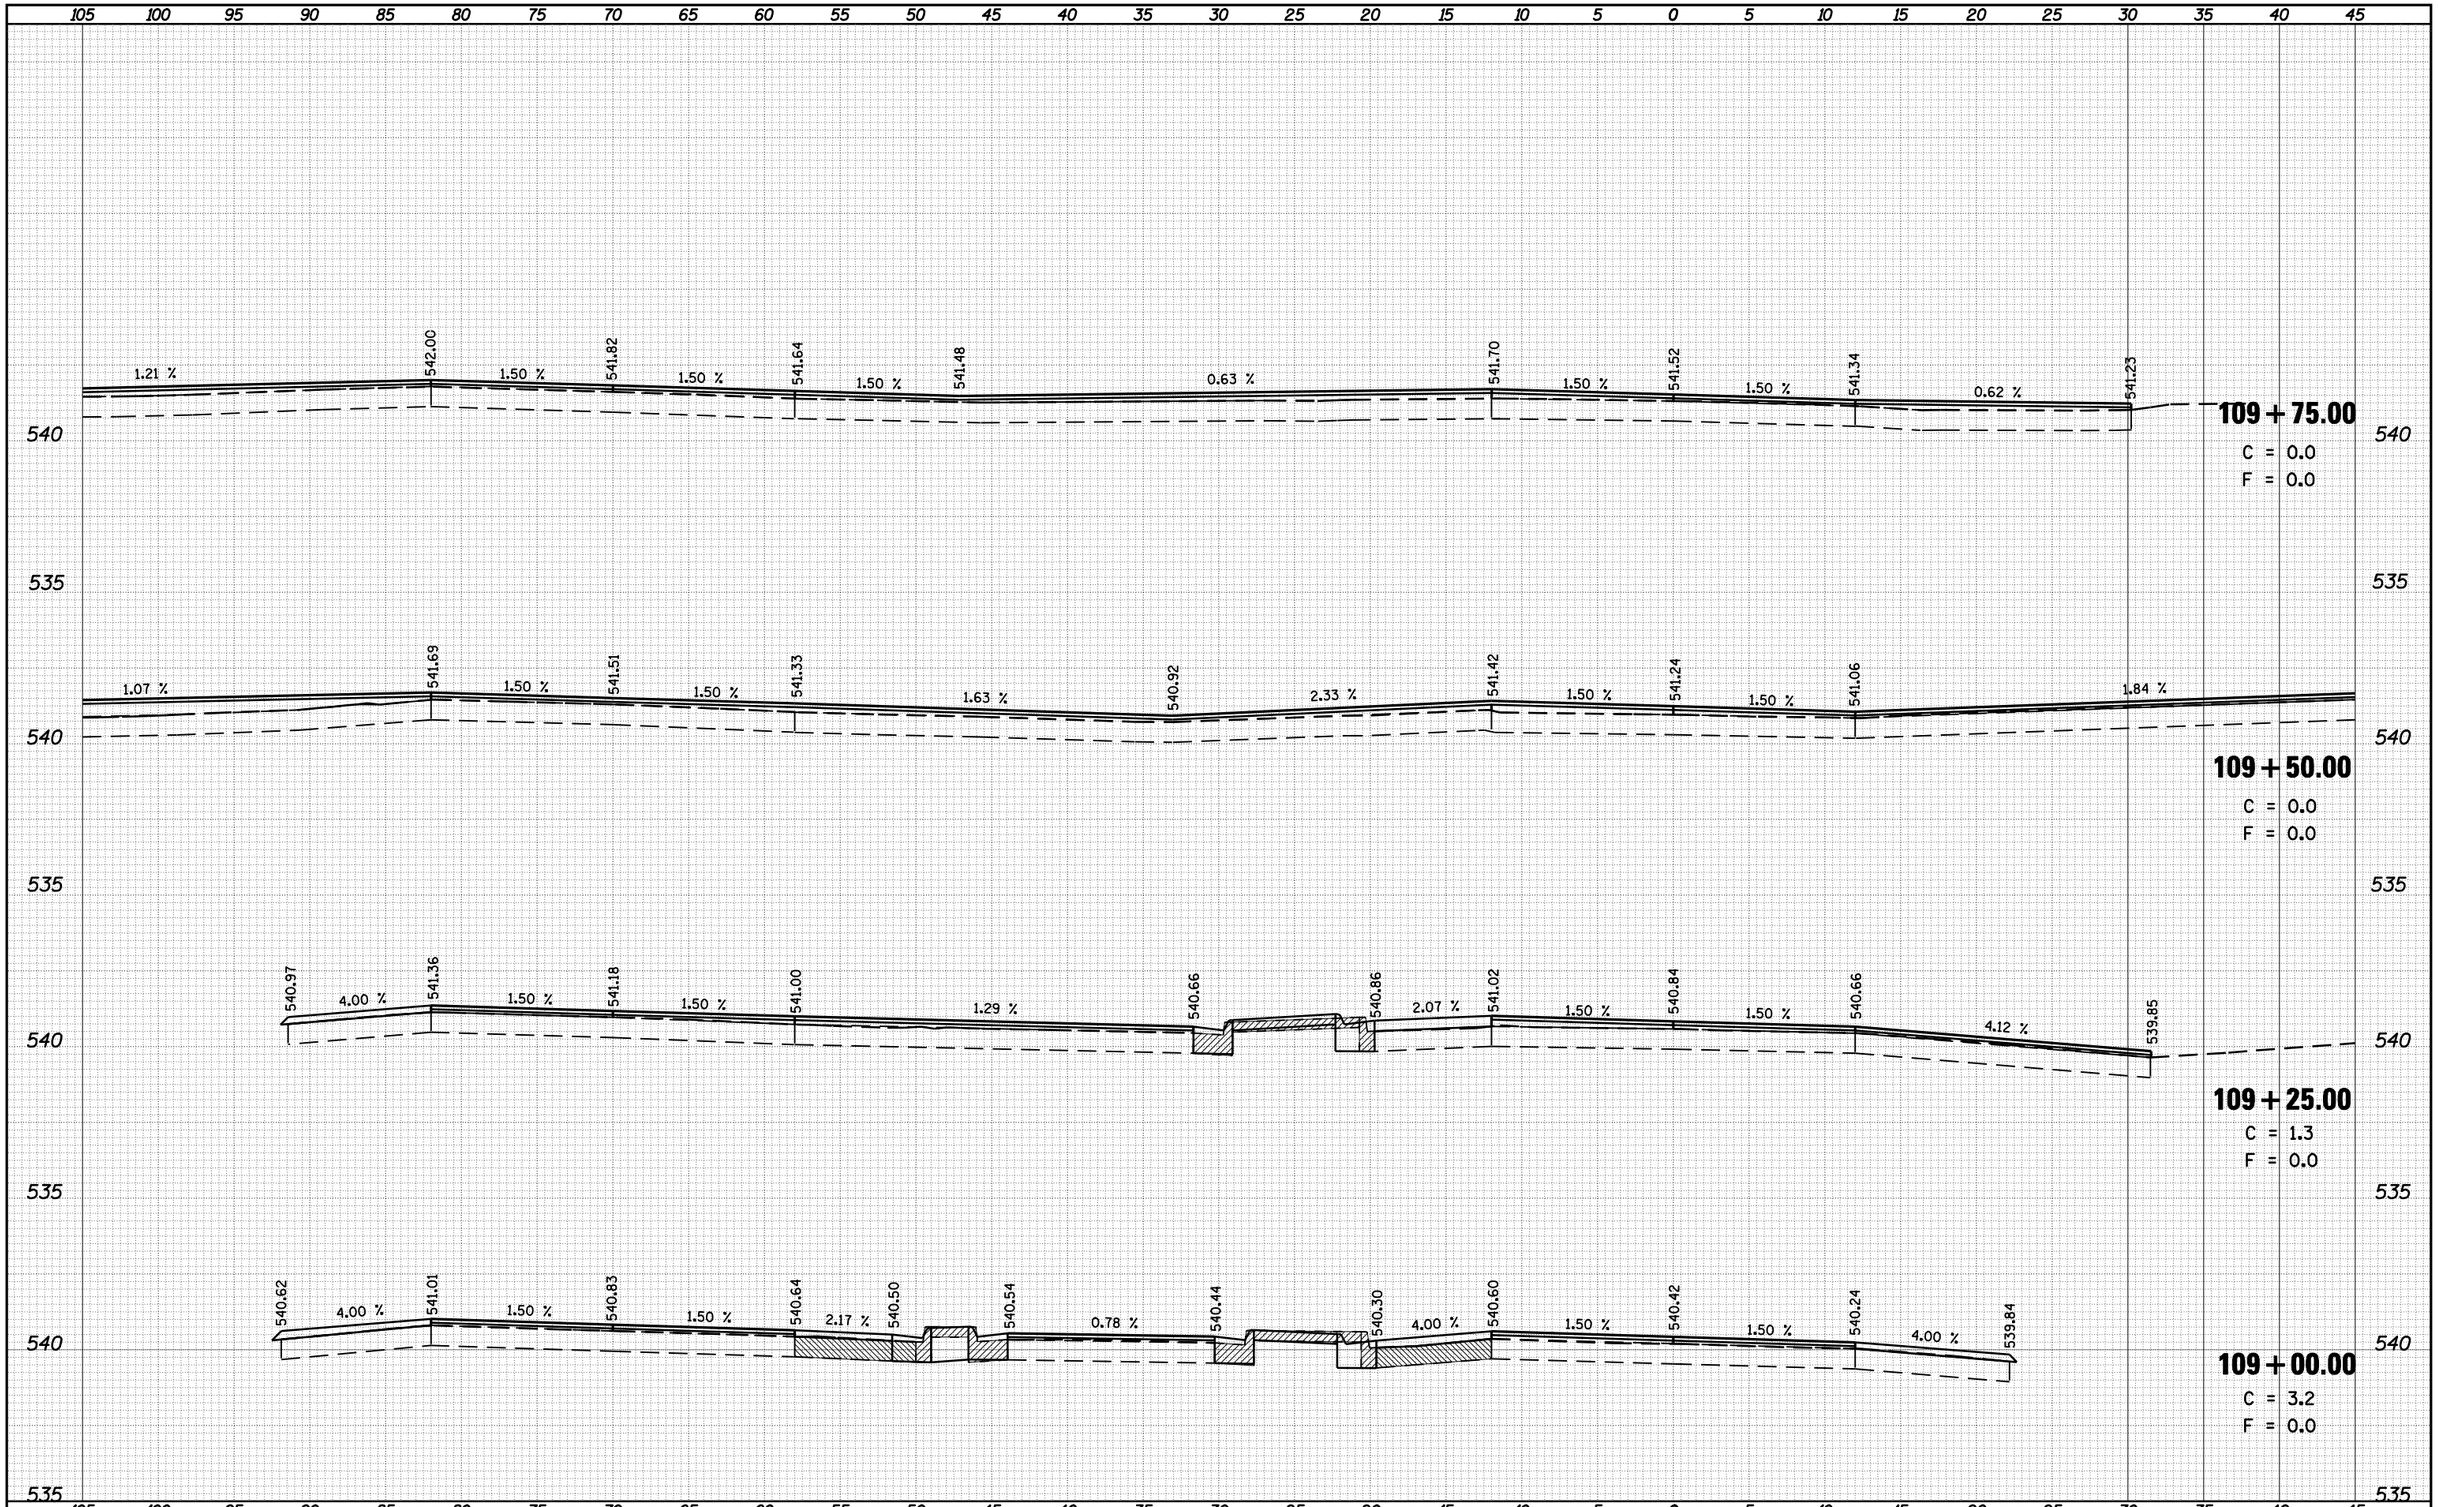

FILE NAME = c:\pw_work\PWIDOT\LAUGHLINRL\dms47710\D672C35-xs-sht-il4.dgn	USER NAME = laughlinrl	DESIGNED -	REVISED -
		DRAWN -	REVISED -
	PLOT SCALE = 10.0000 ' / IN.	CHECKED -	REVISED -
	PLOT DATE = Apr-30-2010 03:12:55PM	DATE -	REVISED -

STATE OF ILLINOIS
DEPARTMENT OF TRANSPORTATION

INTERSECTION IMPROVEMENT
IL 4 – WEST LEG – CROSS SECTIONS

SCALE: 1" = 5' | SHEET NO. 25 OF 28 SHEETS | STA. 109+00.00 TO STA. 109+75.00

F.A.P. RTE.	SECTION	COUNTY	TOTAL SHEETS	SHEET NO.
658	•	SANGAMON	206	159
		CONTRACT NO. 72C35		
		ILLINOIS FED. AID PROJECT		

• 1-1(RS,TS-1)27RS-6;79Z&102RS-4