QUANTITY	UNIT	ITEM
4	EACH	TRAFFIC SIGNAL BACKPLATE
213	FOOT	DETECTOR LOOP, TYPE I

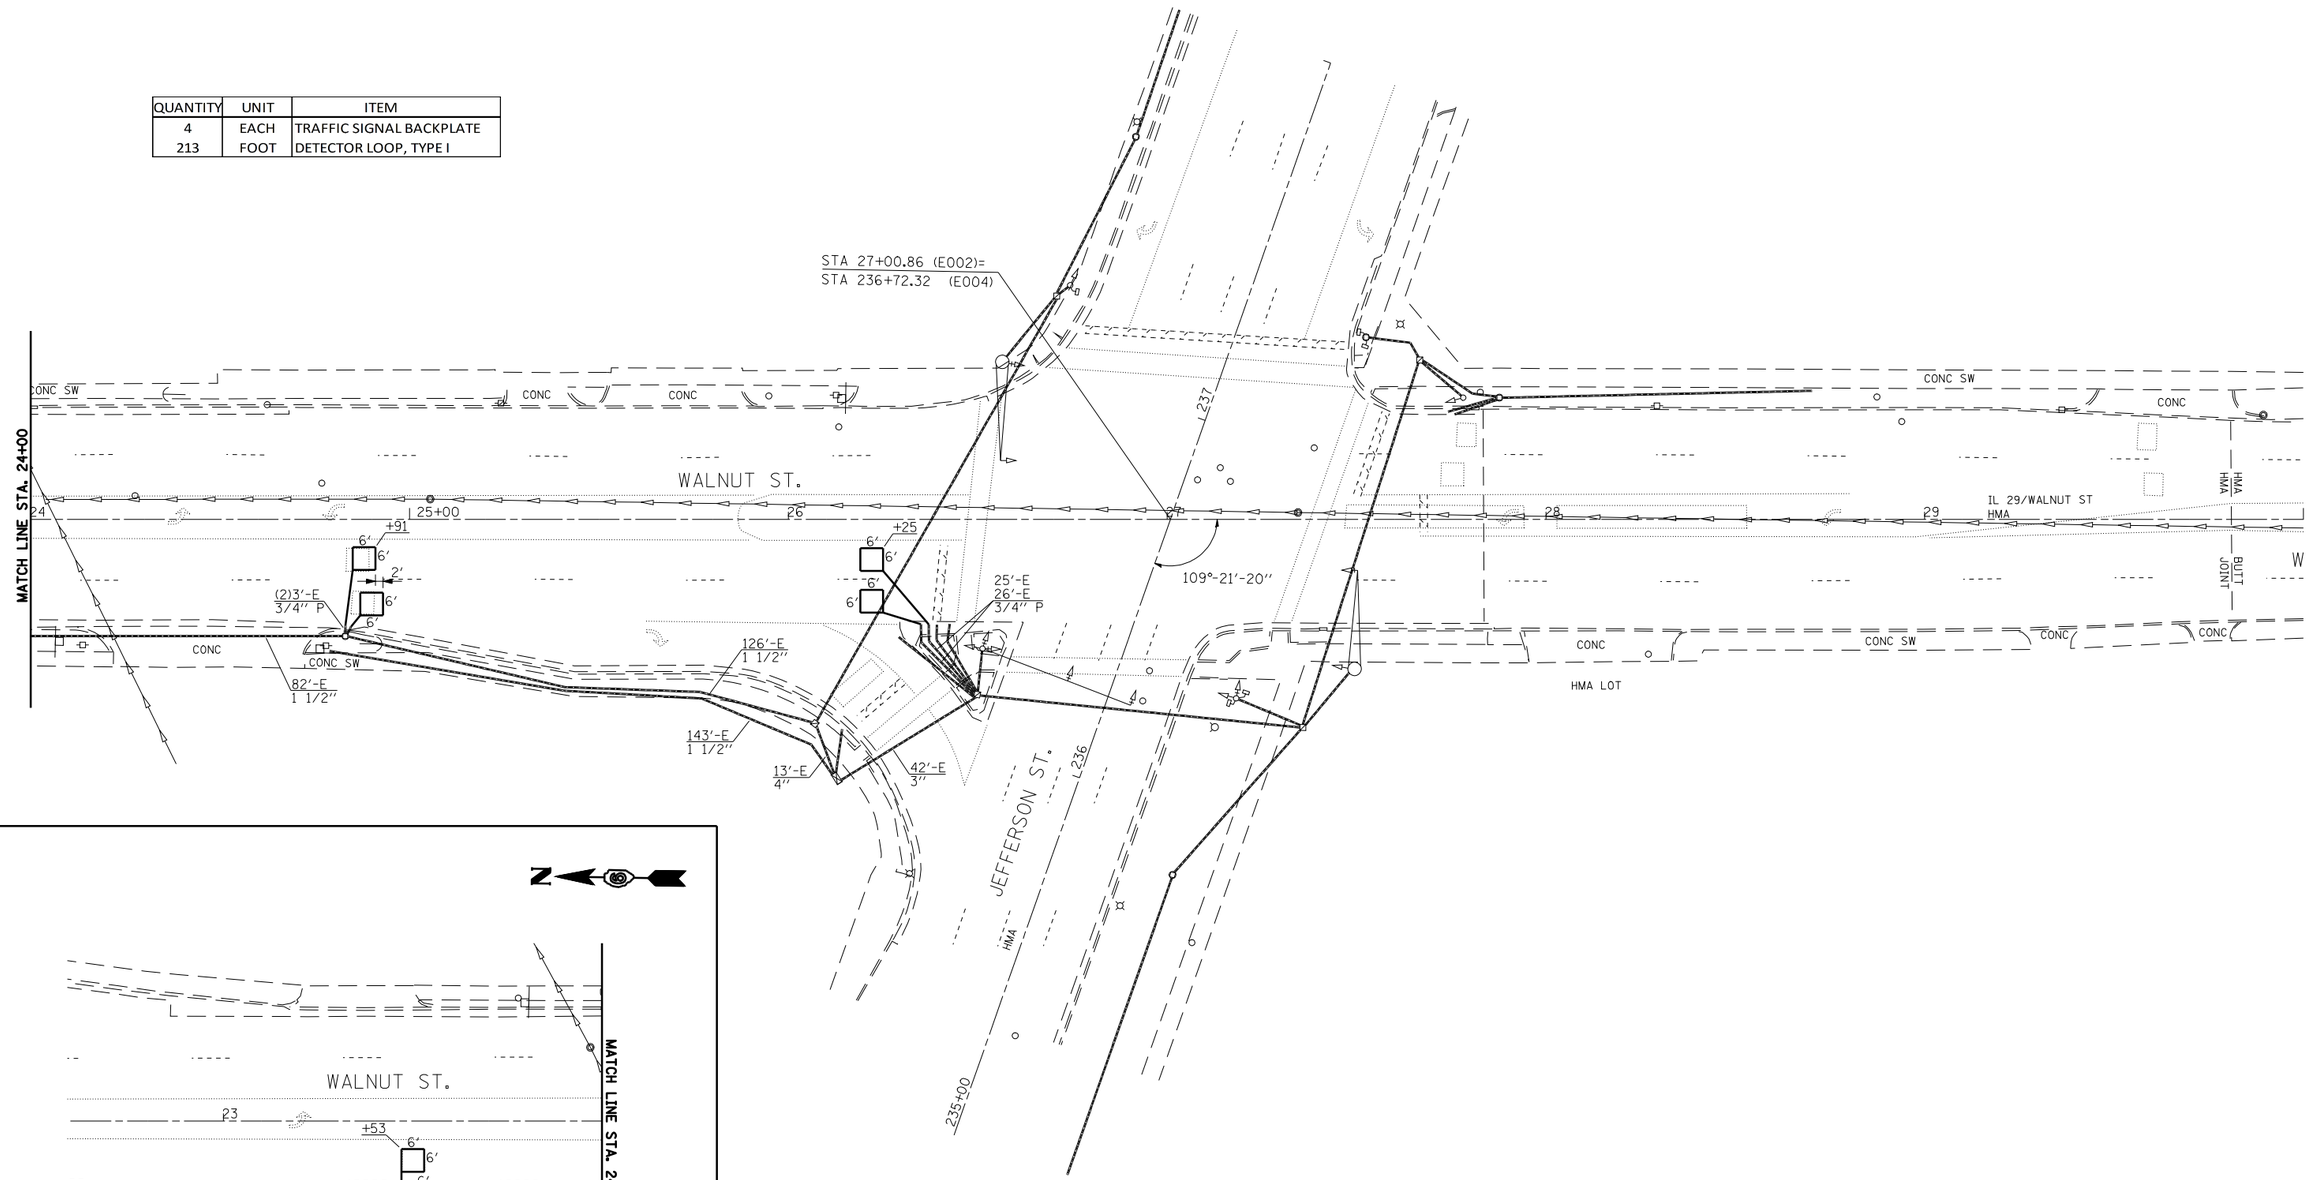

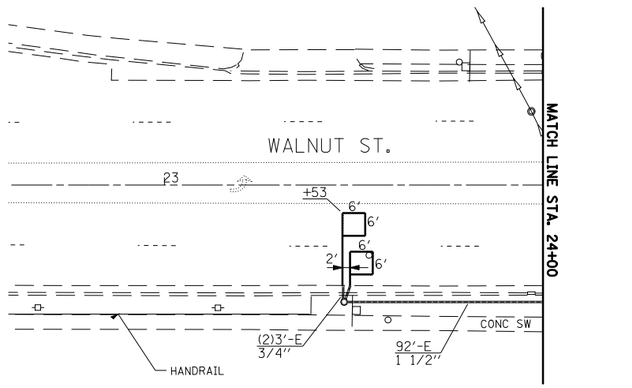

FILE NAME =	USER NAME = laughlinrl	DESIGNED -	REVISED -
c:\pw_work\PWIDOT\LAUGHLINRL\d0203328\D672C35_sht_ts_16.dgn	DRAWN -	REVISED -	
	PLOT SCALE = 40.0000 ' / IN.	CHECKED -	REVISED -
	PLOT DATE = Apr-29-2010 03:00:06PM	DATE -	REVISED -

STATE OF ILLINOIS
DEPARTMENT OF TRANSPORTATION

PROPOSED CABLE PLAN
JEFFERSON ST. & WALNUT ST.

SCALE: | SHEET NO. 12 OF 33 SHEETS | STA. | TO STA.

F.A.P. RTE.	SECTION	COUNTY	TOTAL SHEETS	SHEET NO.
*	1-1(RS,TS-1), 27RS-6, 102RS-4	SANGAMON	206	182
*	FAP 666 (BL-55), FAP 662 (IL 4) FAP 658 (IL 29)	CONTRACT NO. 72C35		
		ILLINOIS	FED. AID PROJECT	