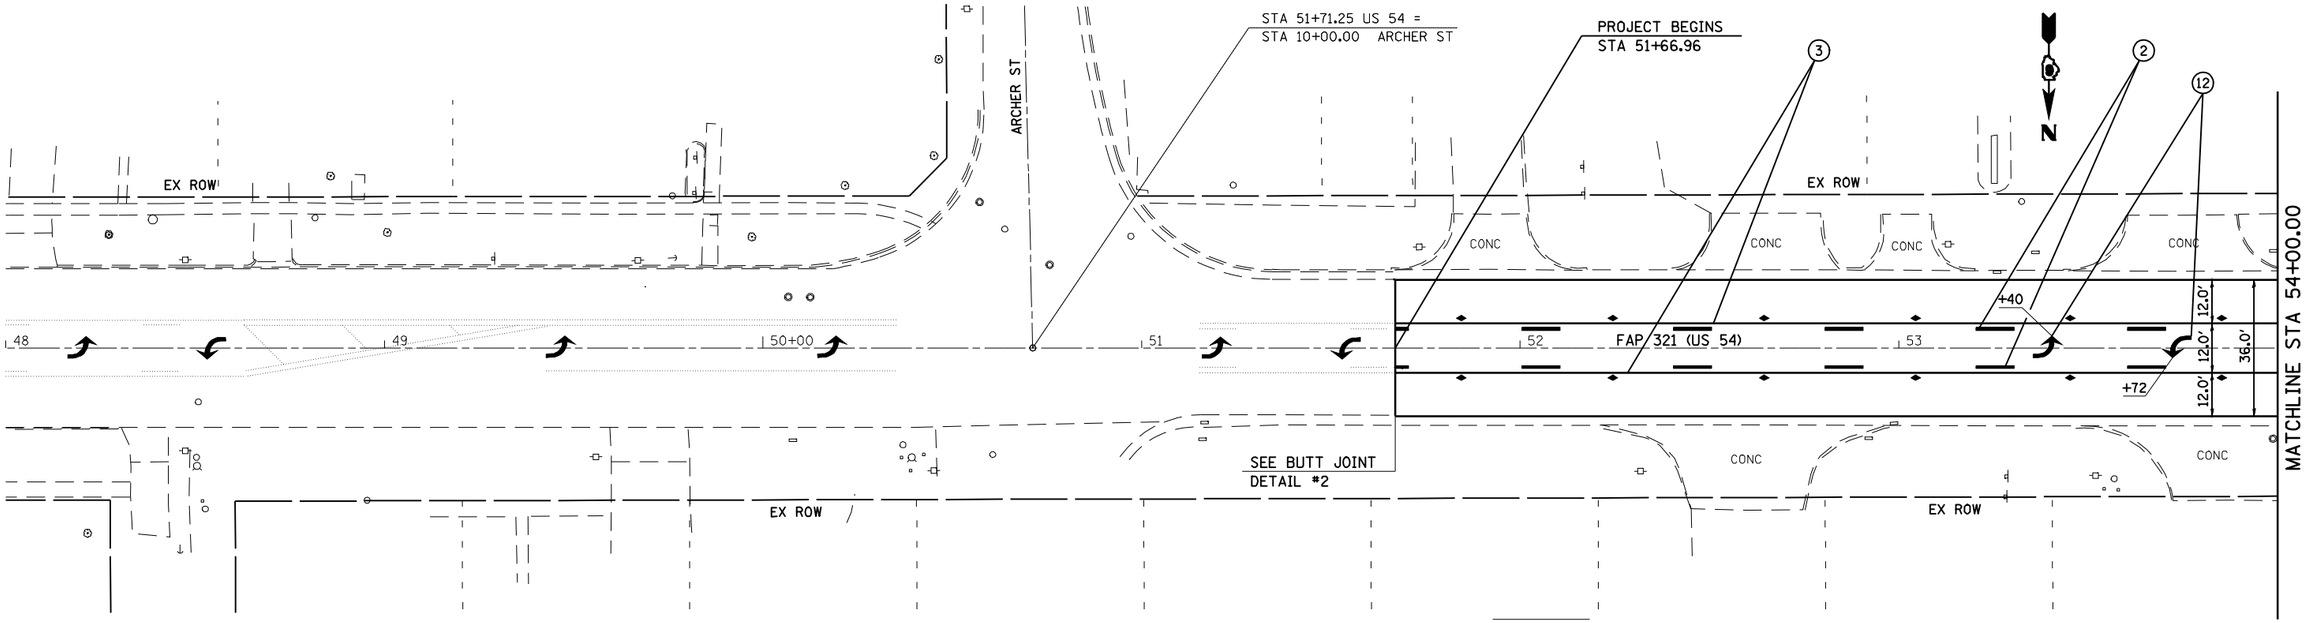

PAVEMENT MARKING LEGEND		
1	THERMOPLASTIC PAVEMENT MARKING - LINE 5''	(SOLID WHITE LINE)
2	THERMOPLASTIC PAVEMENT MARKING - LINE 5''	(YELLOW SKIP DASH)
3	THERMOPLASTIC PAVEMENT MARKING - LINE 5''	(SOLID YELLOW LINE)
4	THERMOPLASTIC PAVEMENT MARKING - LINE 5''	(DOUBLE YELLOW)
5	PREF PLASTIC PAVE MARK, TY B - INLAID - LN 6'' (2'x6'x6'')	(WHITE SKIP DASH)
6	THERMOPLASTIC PAVEMENT MARKING - LINE 8''	(SOLID WHITE LINE)

PAVEMENT MARKING LEGEND		
7	THERMOPLASTIC PAVEMENT MARKING - LINE 12''	(SOLID WHITE LINE)
8	THERMOPLASTIC PAVEMENT MARKING - LINE 12''	(SOLID YELLOW LINE)
9	PREFORMED PLASTIC PAVEMENT MARKING, TYPE B - INLAID - LINE 6''	(SOLID WHITE LINE)
10	PREFORMED PLASTIC PAVEMENT MARKING, TYPE B - INLAID - LINE 12''	(SOLID WHITE LINE)
11	PREFORMED PLASTIC PAVEMENT MARKING, TYPE B - INLAID - LINE 24''	(WHITE STOP BARS)
12	PREFORMED PLASTIC PAVEMENT MARKING, TYPE B - INLAID - LETTERS AND SYMBOLS	(ARROWS)

RAISED REFLECTIVE PAVEMENT MARKER
- ONE-WAY AMBER MARKER
- ONE-WAY CRYSTAL MARKER
- TWO-WAY MARKER

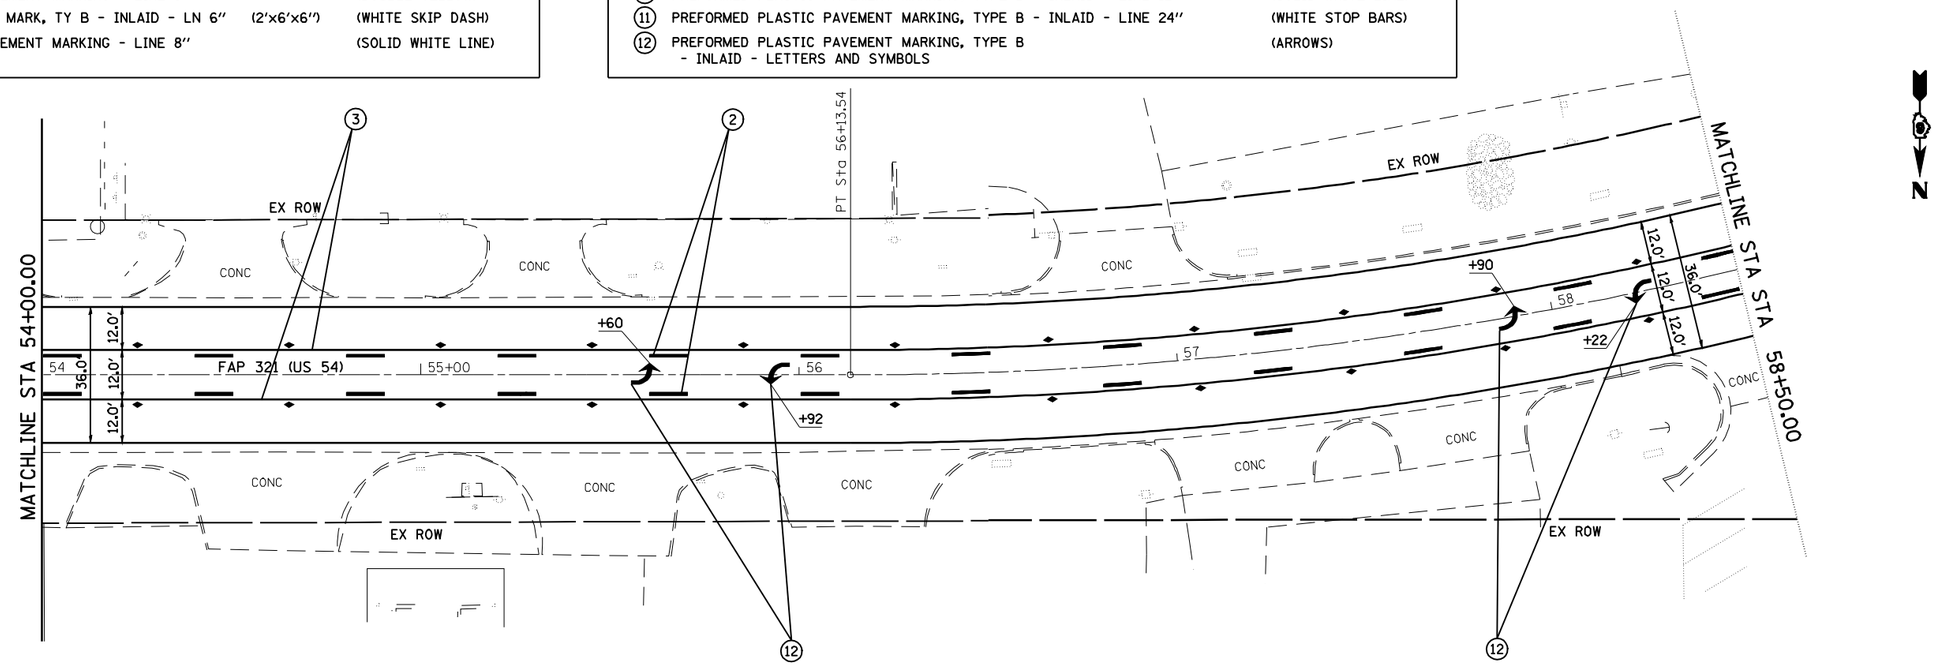

FILE NAME = c:\pw_work\PWIDOT\COXTE\dms62291\D672C43-sht-DBLplan20.dgn	USER NAME = coxte	DESIGNED -	REVISED -	STATE OF ILLINOIS DEPARTMENT OF TRANSPORTATION	FAP 321 (US 54) PLAN SHEET 20 SCALE	F.A.P. RTE.	SECTION	COUNTY	TOTAL SHEETS	SHEET NO.
		DRAWN -	REVISED -			321	106RS-5, 18RS-11	PIKE	41	18
	PLOT SCALE = 40.0000 ' / IN.	CHECKED -	REVISED -					CONTRACT NO. 72C43		
	PLOT DATE = Mar-11-2010 09:50:58AM	DATE -	REVISED -		SCALE: 1'' = 20' SHEET NO. OF SHEETS STA. TO STA. 58+50.00			ILLINOIS FED. AID PROJECT		