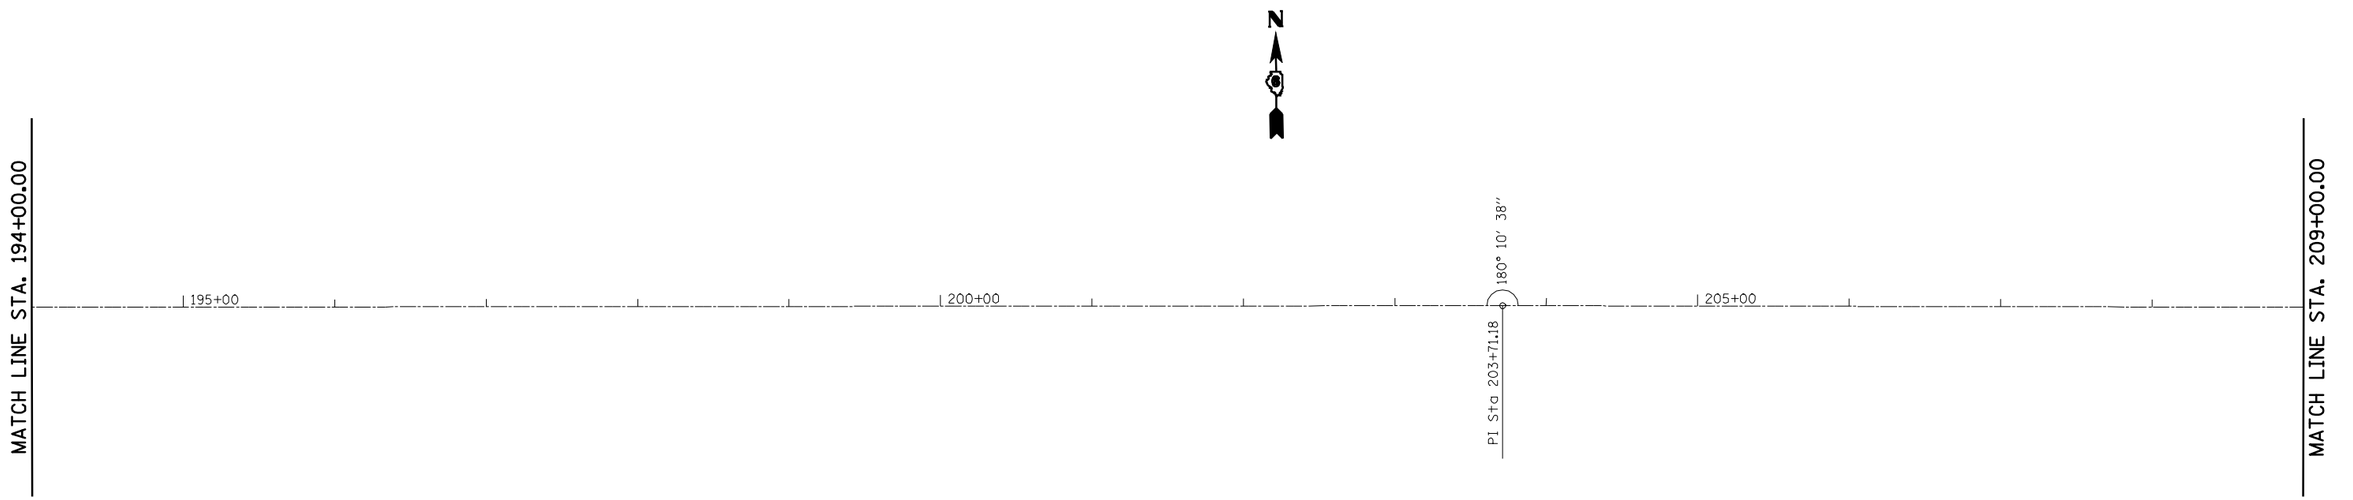

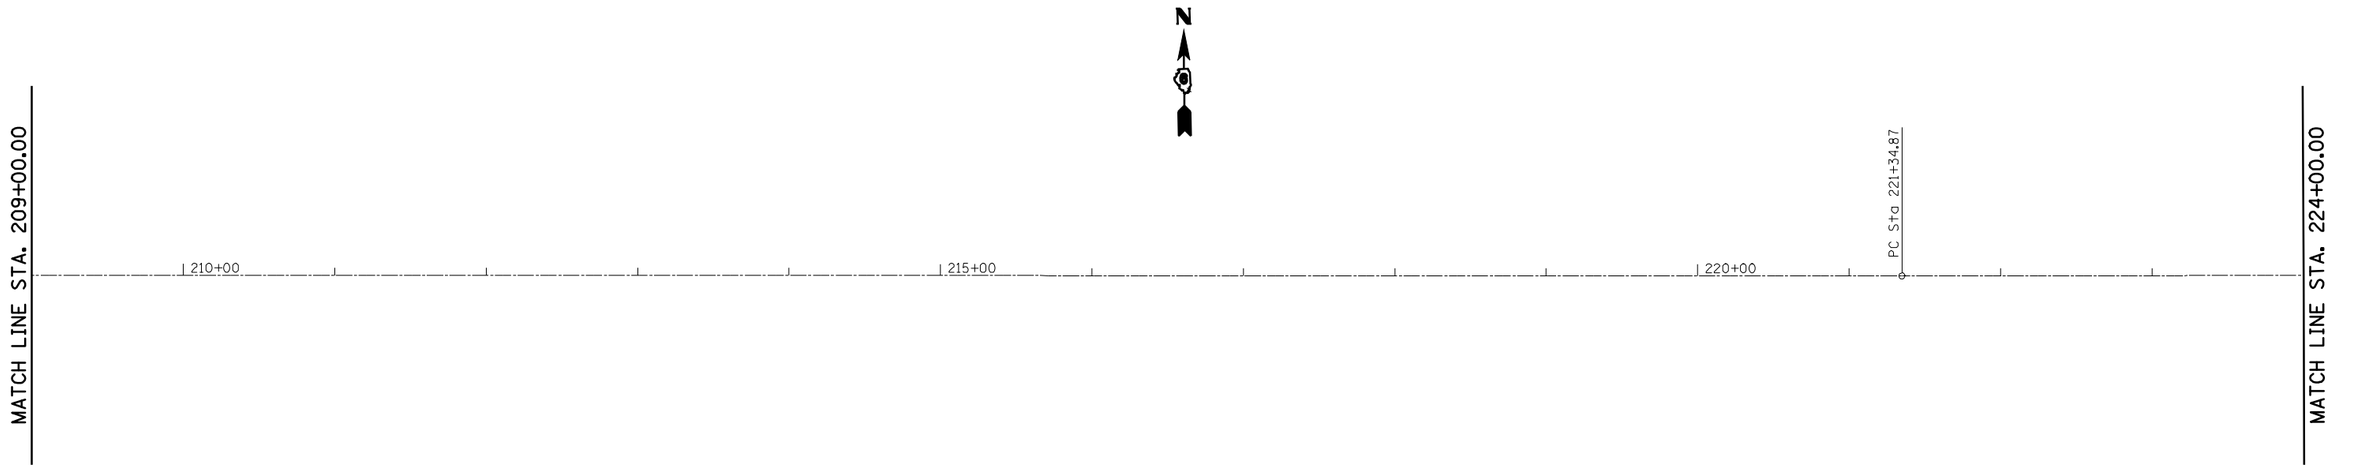

FILE NAME = c:\pw_work\PWIDOT\LAUGHLINRL\d0159574\D672C63-sht-alignment50.dgn	USER NAME = laughlinrl	DESIGNED -	REVISED -
		DRAWN -	REVISED -
	PLOT SCALE = 100.0000 ' / IN.	CHECKED -	REVISED -
	PLOT DATE = Apr-07-2010 08:38:13AM	DATE -	REVISED -

STATE OF ILLINOIS
DEPARTMENT OF TRANSPORTATION

US 136

SCALE: | SHEET NO. OF SHEETS | STA. | TO STA.

F.A.P. RTE.	SECTION	COUNTY	TOTAL SHEETS	SHEET NO.
315	(28,29)RS-5	HANCOCK	40	17
		CONTRACT NO. 72C63		
	ILLINOIS FED. AID PROJECT			