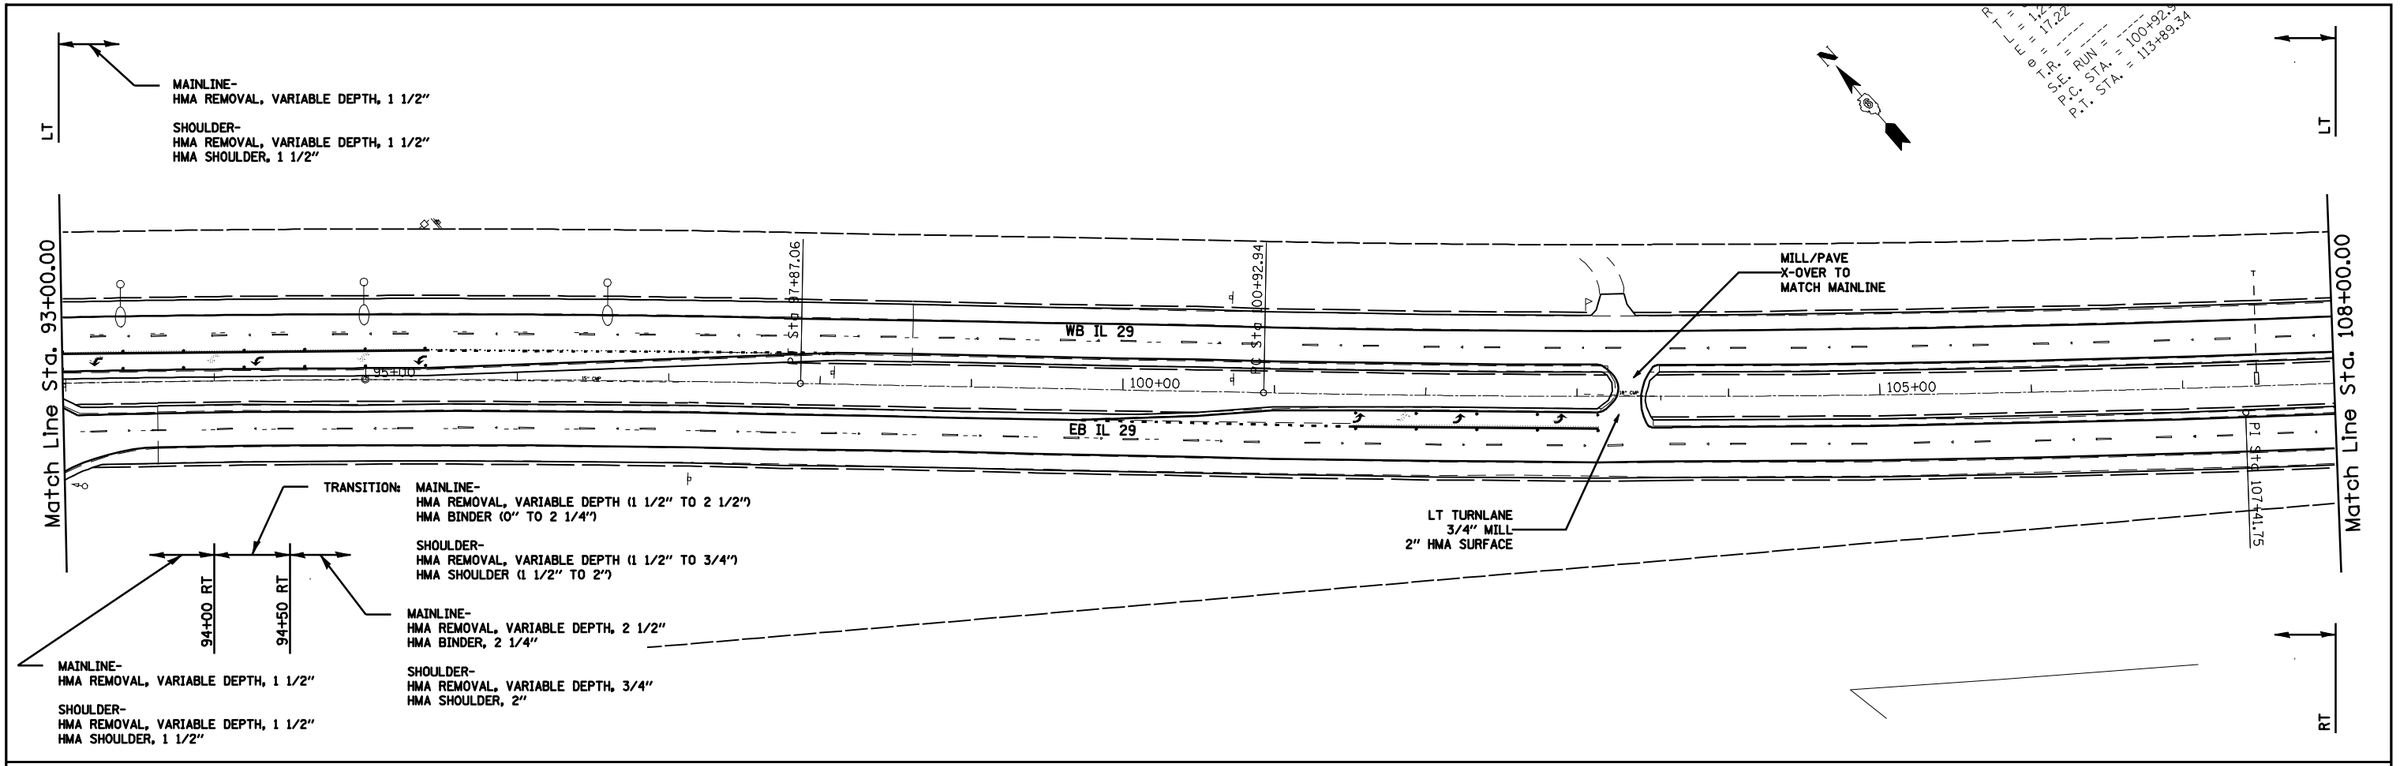

FILE NAME = c:\pw_work\PWIDOT\LAUGHLINRL\d0140376\D672D01-sht-paving & milling.dgn	USER NAME = laughlinrl	DESIGNED -	REVISED -
		DRAWN -	REVISED -
	PLOT SCALE = 100.0000 ' / IN.	CHECKED -	REVISED -
	PLOT DATE = Mar-26-2010 03:04:49PM	DATE -	REVISED -

STATE OF ILLINOIS
DEPARTMENT OF TRANSPORTATION

PLAN VIEW (MILLING AND PAVING)
F.A.P. 75 (IL 29)

SCALE: | SHEET NO. OF SHEETS | STA. | TO STA.

F.A.P. RTE.	SECTION	COUNTY	TOTAL SHEETS	SHEET NO.
75	6(RS-8, TS),8RS-7	SANGAMON	111	43
		CONTRACT NO. 72D01		
	ILLINOIS	FED. AID PROJECT		