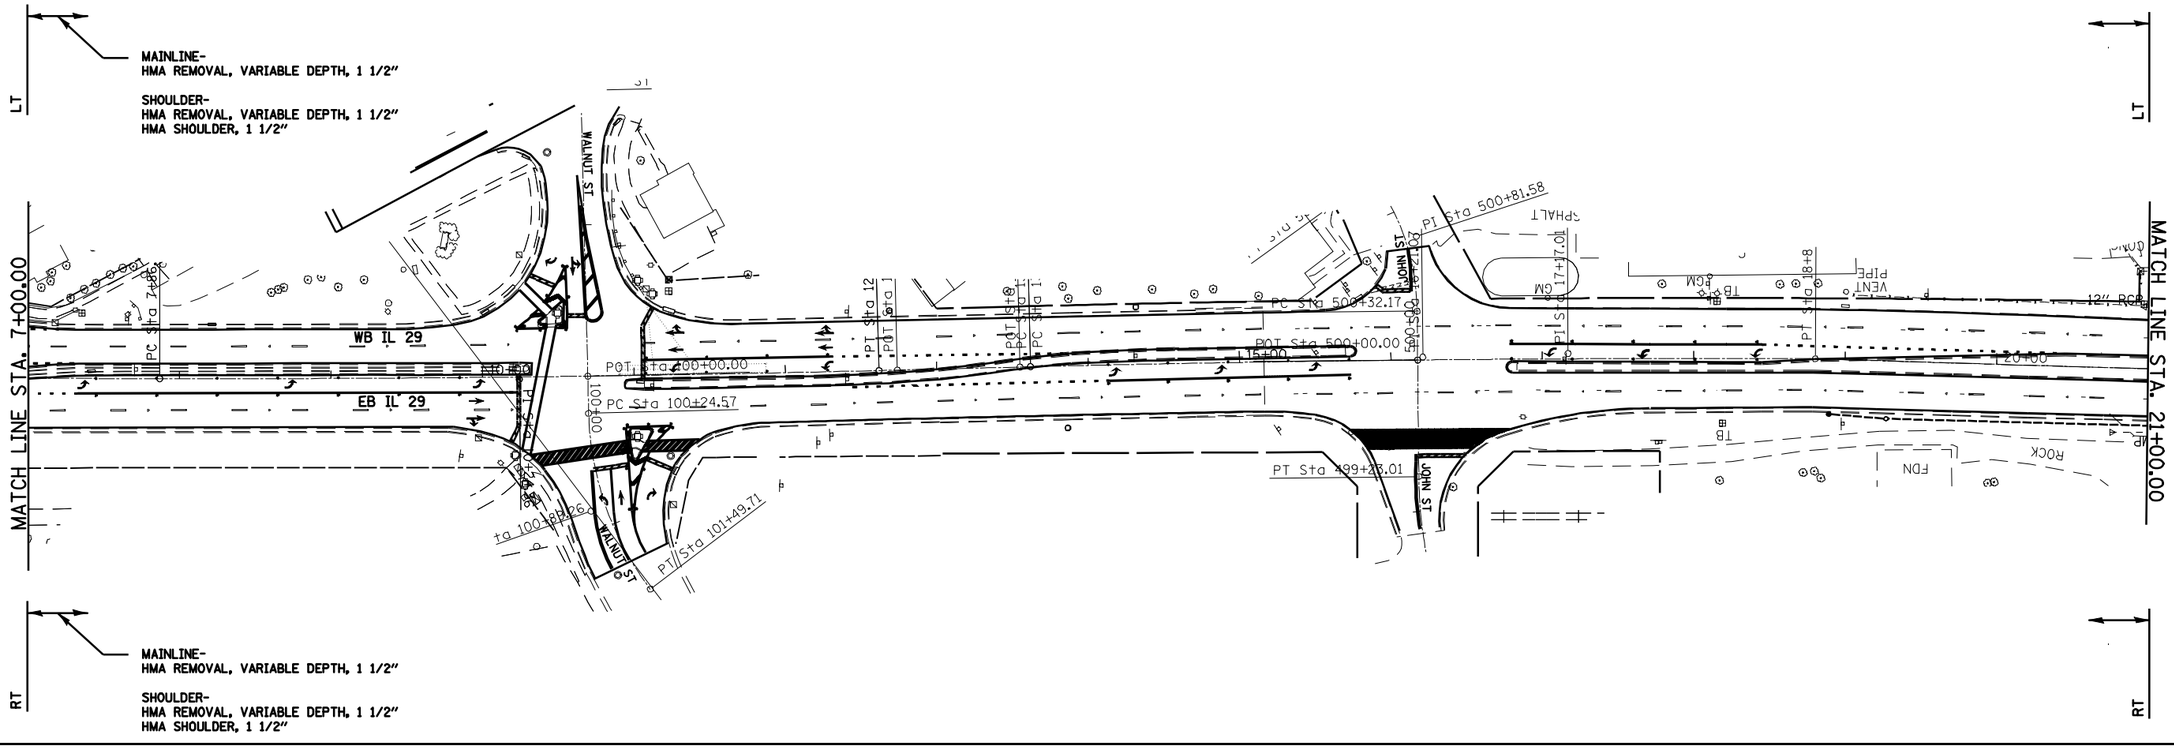

FILE NAME = c:\pw_work\PWIDOT\LAUGHLINRL\d0140376\D672D01-sht-paving & milling.dgn	USER NAME = laughlinrl	DESIGNED -	REVISED -	**STATE OF ILLINOIS DEPARTMENT OF TRANSPORTATION**	**PLAN VIEW (MILLING AND PAVING) F.A.P. 75 (IL 29)**
	PLOT SCALE = 100.0000 ' / IN.	DRAWN -	REVISED -		
	PLOT DATE = Mar-26-2010 03:05:56PM	CHECKED -	REVISED -		
		DATE -	REVISED -		SCALE: SHEET NO. OF SHEETS STA. TO STA.

F.A.P. RTE.	SECTION	COUNTY	TOTAL SHEETS	SHEET NO.
75	6(RS-8, TS),8RS-7	SANGAMON	111	48
		CONTRACT NO. 72D01		
	ILLINOIS FED. AID PROJECT			