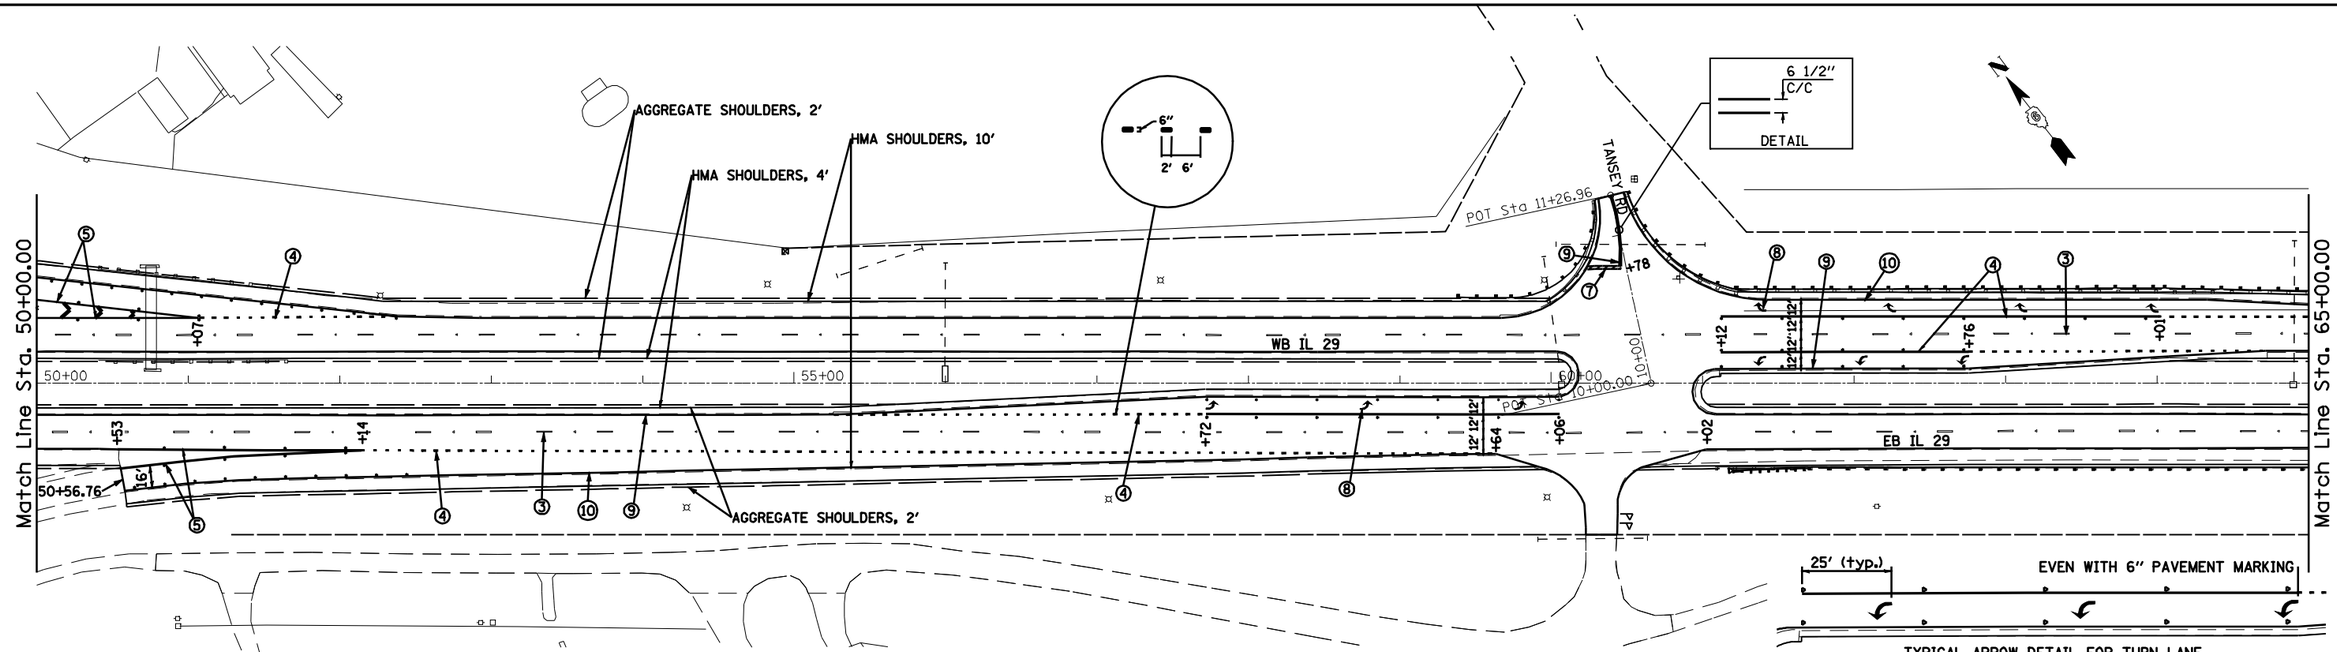

PAVEMENT MARKING LEGEND					
1	THERMOPLASTIC PAVEMENT MARKING - LINE 5"	(YELLOW)	8	PREFORMED PLASTIC PAVEMENT MARKING, TYPE B - INLAID - LETTERS AND SYMBOLS	(WHITE)
2	THERMOPLASTIC PAVEMENT MARKING - LINE 5"	(WHITE)	9	URETHANE PAVEMENT MARKING - LINE 5"	(YELLOW)
3	PREFORMED PLASTIC PAVEMENT MARKING, TYPE B - INLAID - LINE 5"	(WHITE)	10	URETHANE PAVEMENT MARKING - LINE 5"	(WHITE)
4	PREFORMED PLASTIC PAVEMENT MARKING, TYPE B - INLAID - LINE 6"	(WHITE)	11	URETHANE PAVEMENT MARKING - LINE 8"	(WHITE)
5	PREFORMED PLASTIC PAVEMENT MARKING, TYPE B - INLAID - LINE 8"	(WHITE)	12	URETHANE PAVEMENT MARKING - LINE 24"	(WHITE)
6	PREFORMED PLASTIC PAVEMENT MARKING, TYPE B - INLAID - LINE 12"	(WHITE)	13	URETHANE PAVEMENT MARKING - LETTERS AND SYMBOLS, SPECIAL	(WHITE)
7	PREFORMED PLASTIC PAVEMENT MARKING, TYPE B - INLAID - LINE 24"	(WHITE)			

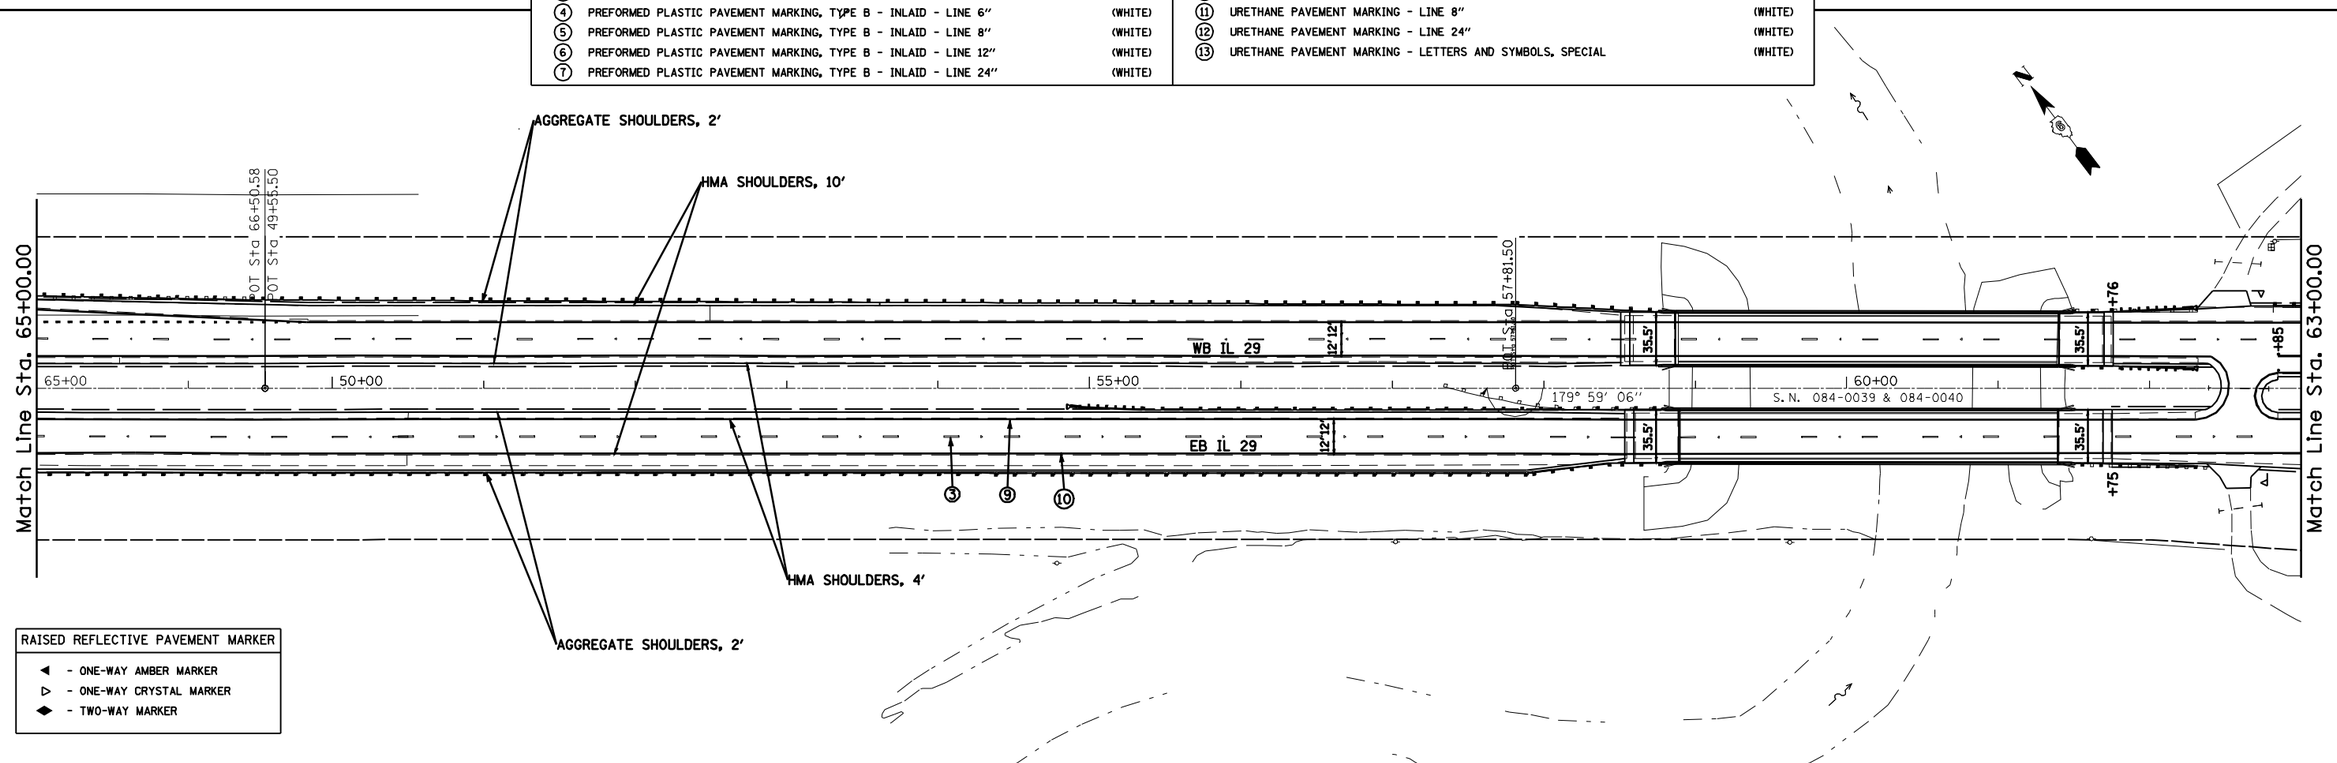

RAISED REFLECTIVE PAVEMENT MARKER
◄ - ONE-WAY AMBER MARKER
▷ - ONE-WAY CRYSTAL MARKER
◆ - TWO-WAY MARKER

FILE NAME = c:\pw_work\PWIDOT\LAUGHLINRL\d0140376\D672D01-sht-pmk.dgn	USER NAME = laughlinrl	DESIGNED -	REVISED -
		DRAWN -	REVISED -
	PLOT SCALE = 100.0000 ' / IN.	CHECKED -	REVISED -
	PLOT DATE = Mar-26-2010 03:06:44PM	DATE -	REVISED -

STATE OF ILLINOIS
DEPARTMENT OF TRANSPORTATION

PAVEMENT MARKING DETAILS
F.A..P 75 (IL 29)

SCALE: | SHEET NO. OF SHEETS | STA. TO STA.

F.A.P. RTE.	SECTION	COUNTY	TOTAL SHEETS	SHEET NO.
75	6(RS-8, TS),8RS-7	SANGAMON	111	51
		CONTRACT NO. 72D01		
		ILLINOIS FED. AID PROJECT		