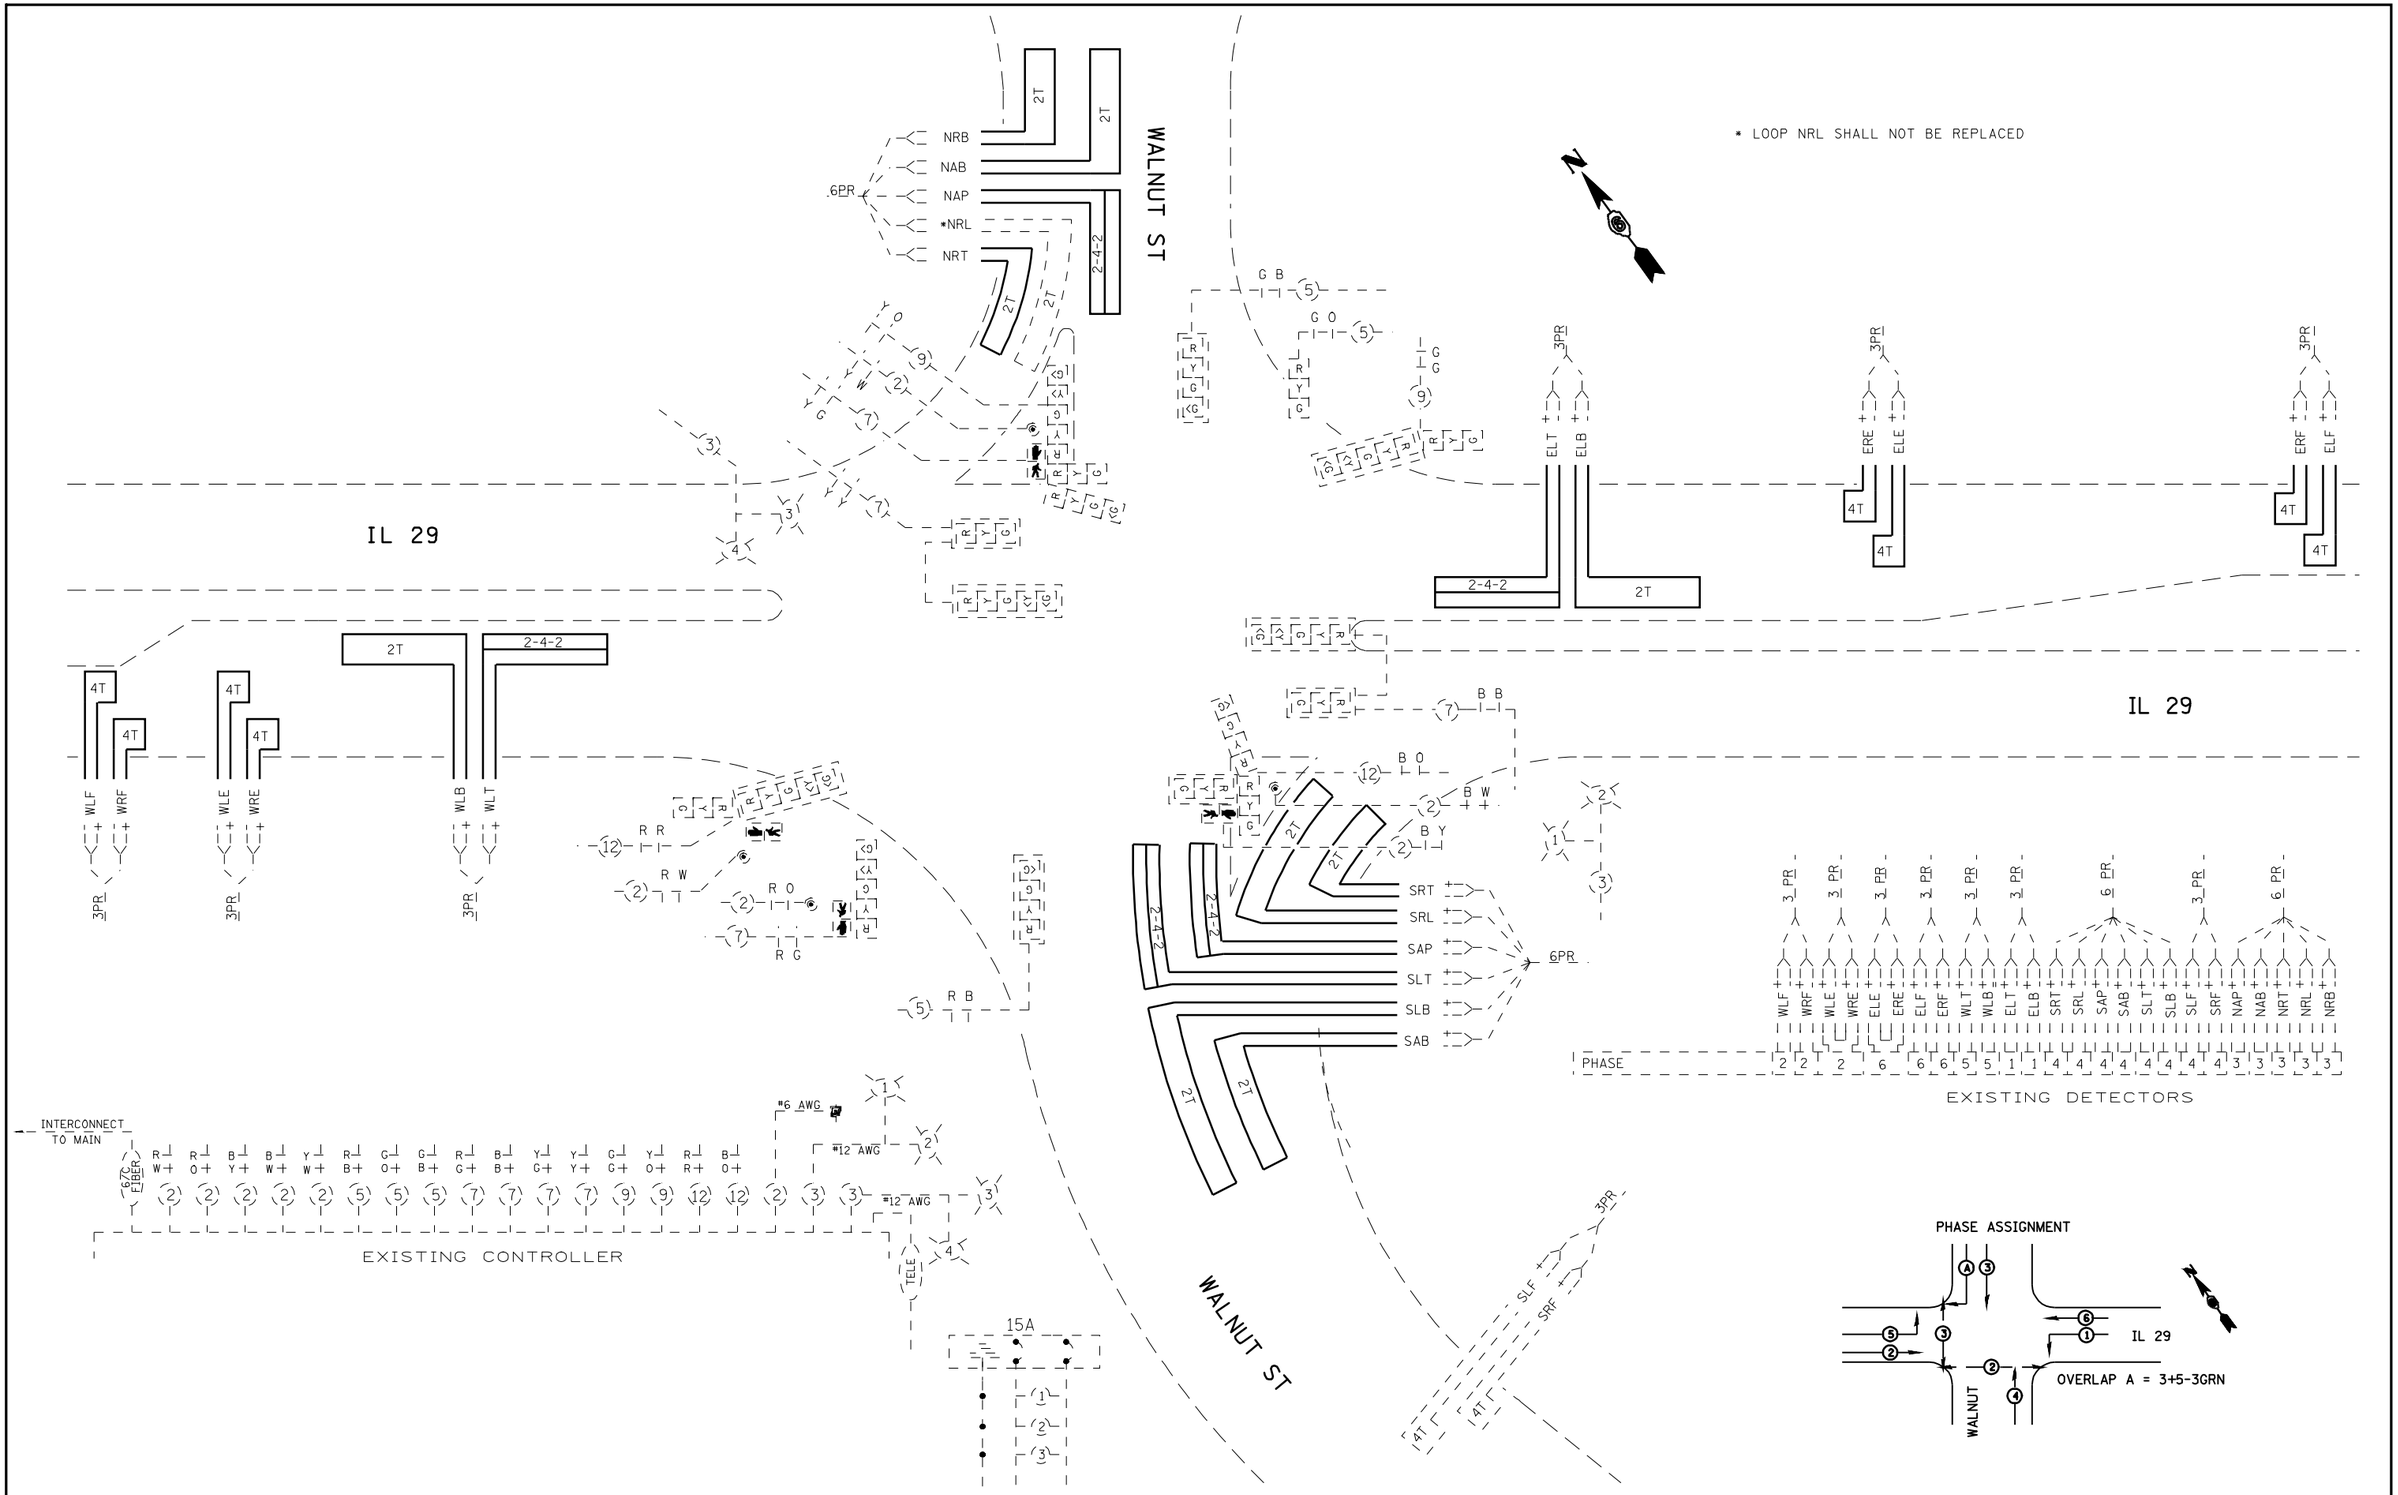

FILE NAME = c:\pw_work\PWIDOT\LAUGHLINRL\d0140376\D672D01-sht-ts.dgn	USER NAME = laughlinrl	DESIGNED -	REVISED -	STATE OF ILLINOIS DEPARTMENT OF TRANSPORTATION	TRAFFIC SIGNAL WIRING DIAGRAM F.A.P. 75 (IL 29)	F.A.P. RTE. 75	SECTION 6(RS-8, TS), 8RS-7	COUNTY SANGAMON	TOTAL SHEETS 111 / SHEET NO. 84
		DRAWN -	REVISED -					CONTRACT NO. 72D01	
	PLOT SCALE = 40.0000 ' / IN.	CHECKED -	REVISED -		SCALE: SHEET NO. OF SHEETS STA. TO STA.			ILLINOIS FED. AID PROJECT	
	PLOT DATE = Mar-26-2010 03:12:36PM	DATE -	REVISED -						