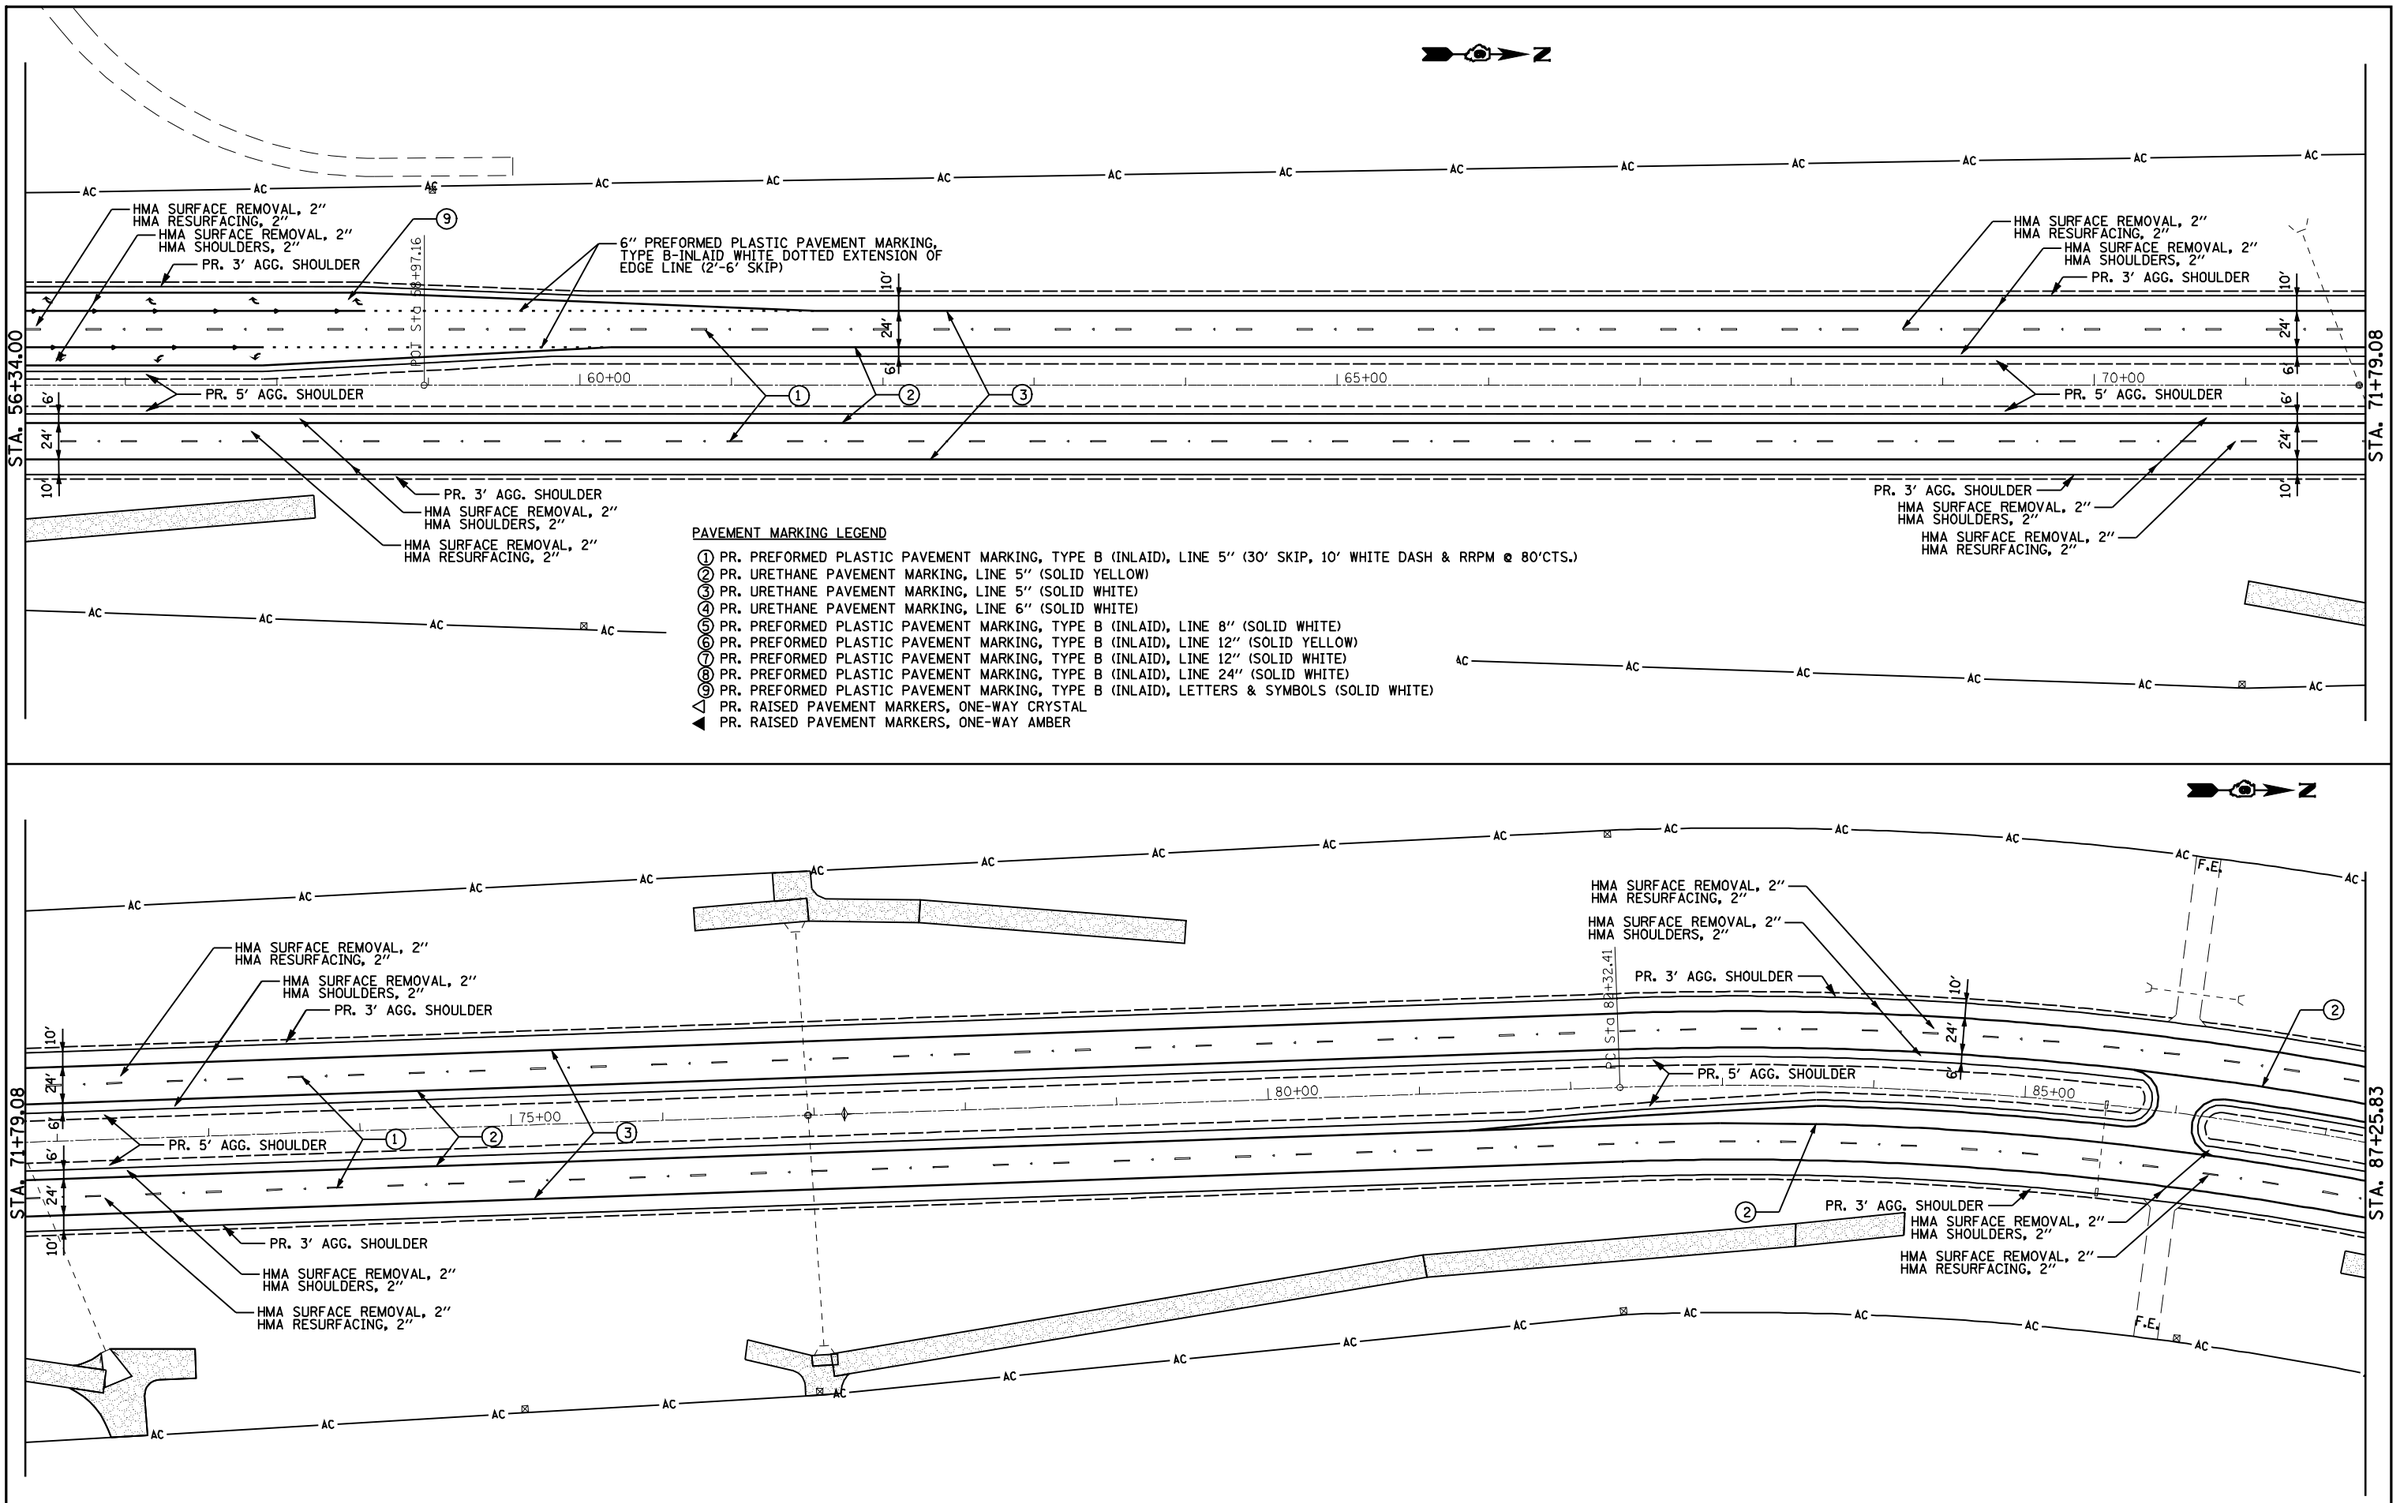

PAVEMENT MARKING LEGEND

① PR. PREFORMED PLASTIC PAVEMENT MARKING, TYPE B (INLAID), LINE 5" (30' SKIP, 10' WHITE DASH & RRPM @ 80'CTS.)
② PR. URETHANE PAVEMENT MARKING, LINE 5" (SOLID YELLOW)
③ PR. URETHANE PAVEMENT MARKING, LINE 5" (SOLID WHITE)
④ PR. URETHANE PAVEMENT MARKING, LINE 6" (SOLID WHITE)
⑤ PR. PREFORMED PLASTIC PAVEMENT MARKING, TYPE B (INLAID), LINE 8" (SOLID WHITE)
⑥ PR. PREFORMED PLASTIC PAVEMENT MARKING, TYPE B (INLAID), LINE 12" (SOLID YELLOW)
⑦ PR. PREFORMED PLASTIC PAVEMENT MARKING, TYPE B (INLAID), LINE 12" (SOLID WHITE)
⑧ PR. PREFORMED PLASTIC PAVEMENT MARKING, TYPE B (INLAID), LINE 24" (SOLID WHITE)
⑨ PR. PREFORMED PLASTIC PAVEMENT MARKING, TYPE B (INLAID), LETTERS & SYMBOLS (SOLID WHITE)
◁ PR. RAISED PAVEMENT MARKERS, ONE-WAY CRYSTAL
◀ PR. RAISED PAVEMENT MARKERS, ONE-WAY AMBER

FILE NAME = c:\pw_work\PWIDOT\LAUGHLINRL\d0200120\D672D14-sht-plan-il336.dgn	USER NAME = laughlinrl	DESIGNED - TCG	REVISED -
		DRAWN - JJS	REVISED -
	PLOT SCALE = 100.0000 ' / IN.	CHECKED - MTM	REVISED -
	PLOT DATE = Apr-09-2010 08:31:27AM	DATE - JANUARY 2010	REVISED -

STATE OF ILLINOIS
DEPARTMENT OF TRANSPORTATION

ILLINOIS 336

SCALE: 1"=50' | SHEET NO. 3 OF 12 SHEETS | STA. 56+34.00 TO STA. 87+25.83

F.A.P RTE.	SECTION	COUNTY	TOTAL SHEETS	SHEET NO.
302	1-7(RS)	ADAMS	38	22
		CONTRACT NO. 72D14		
		ILLINOIS	FED. AID PROJECT	