2 LANE SECTION - STA. 413+00 TO STA. 433+00

TYPE II BARRICADES, DRUMS, OR VERTICAL BARRICADES @ 50' CTRS.

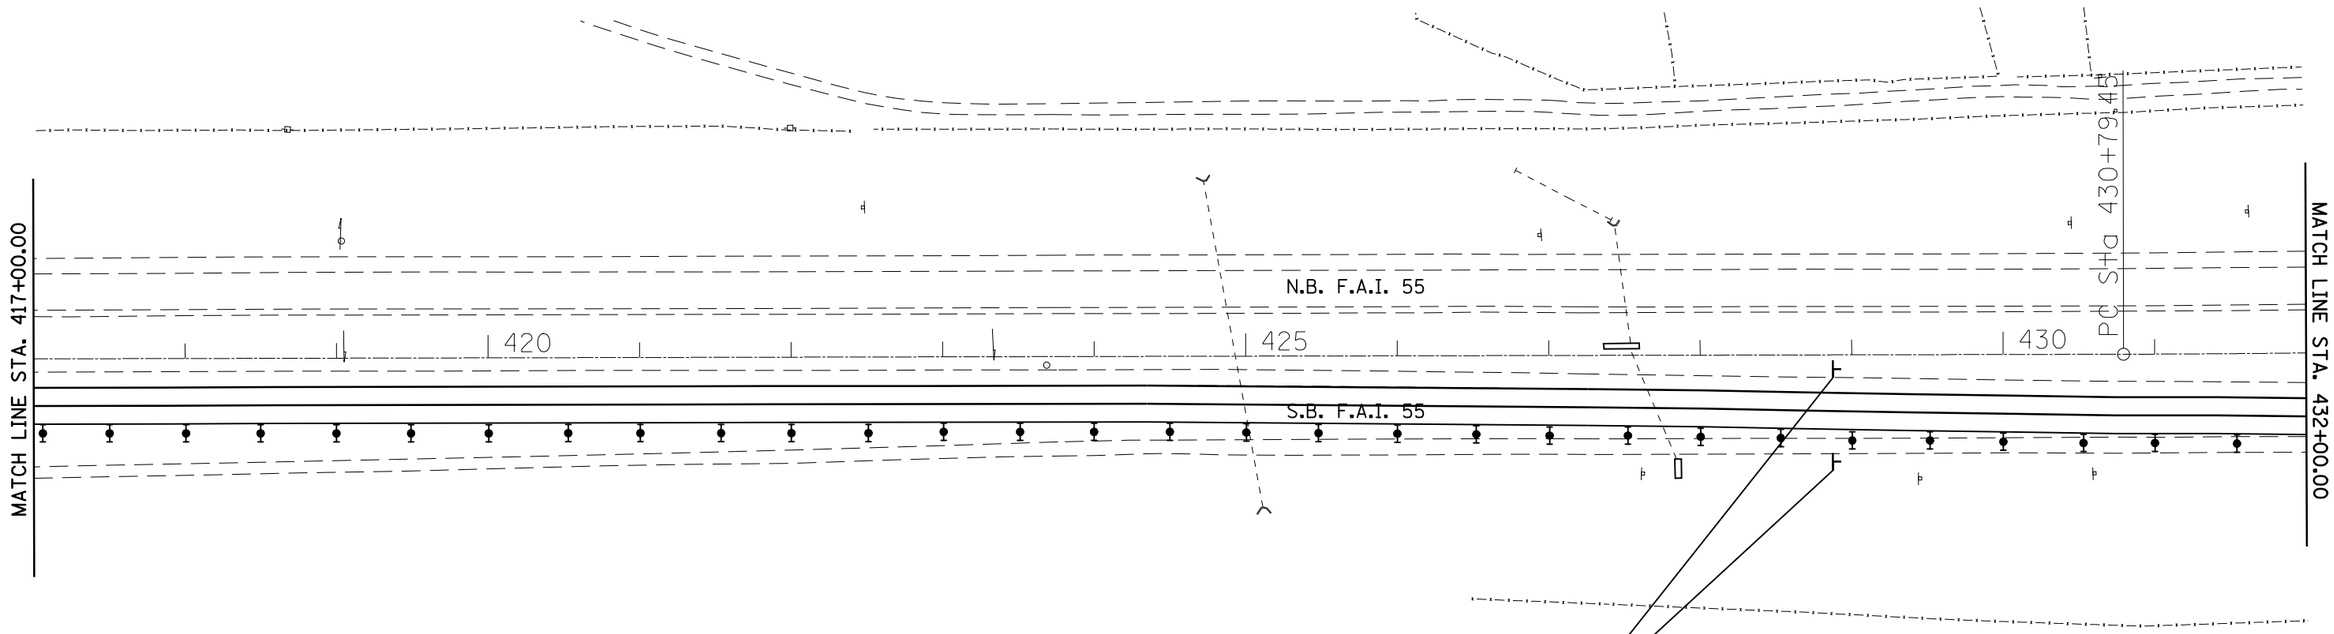

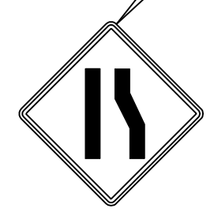

W 4-2R(O)-48

SYMBOLS

- CONSTRUCTION SPEED LIMIT SIGNS
- ARROWBOARD
- WORK AREA
- WORKER
- SIGN ON PORTABLE OR PERMANENT SUPPORT
- DIRECTION INDICATOR BARRICADE WITH STEADY BURN MONODIRECTIONAL LIGHT
- TYPE II BARRICADE, DRUM, OR VERTICAL BARRICADE WITH STEADY BURN MONODIRECTIONAL LIGHT
- FLAGGER WITH TRAFFIC CONTROL SIGN
- IMPACT ATTENUATOR

FILE NAME = c:\pw_work\PWIDOT\LAUGHLINRL\d0176540\D72D43-sht-stage2-SN0840018&0019.dgn	USER NAME = laughlinrl	DESIGNED -	REVISED -
		DRAWN -	REVISED -
	PLOT SCALE = 100.0000 ' / IN.	CHECKED -	REVISED -
	PLOT DATE = Apr-29-2010 07:42:57AM	DATE -	REVISED -

STATE OF ILLINOIS
DEPARTMENT OF TRANSPORTATION

STAGE II TRAFFIC CONTROL
SN 084-0018 & 0019

SCALE: | SHEET NO. OF SHEETS | STA. TO STA.

F.A.I. RTE.	SECTION	COUNTY	TOTAL SHEETS	SHEET NO.
55	84-2(RS-3)	SANGAMON	156	92
		CONTRACT NO. 72D43		
	ILLINOIS FED. AID PROJECT			